

SIDE ELEVATION TO CLAREMONT ROAD

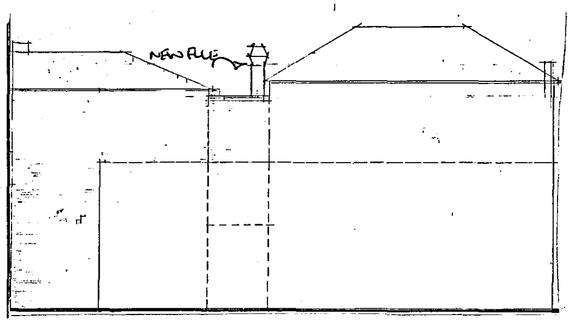

SIDE ELEVATION

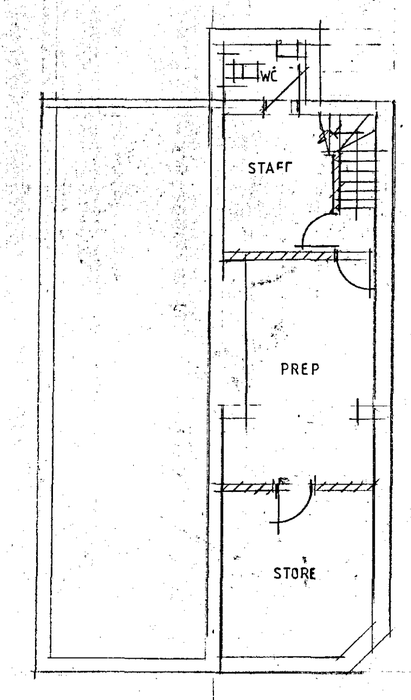

BASEMENT PLAN

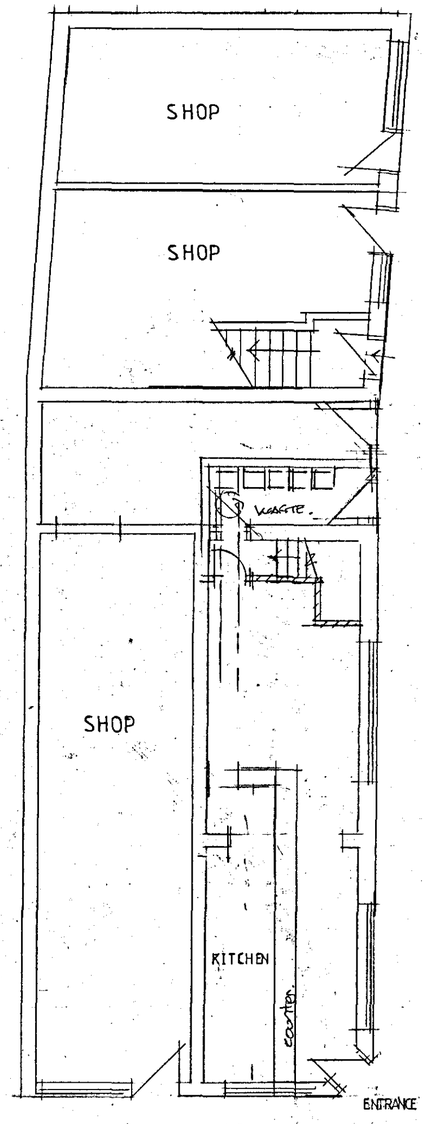

GROUND FLOOR PLAN

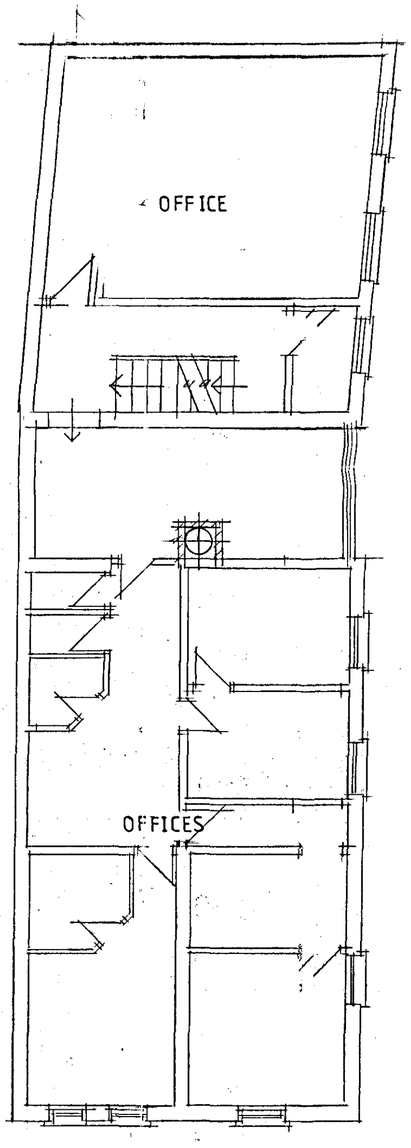

FIRST FLOOR PLAN

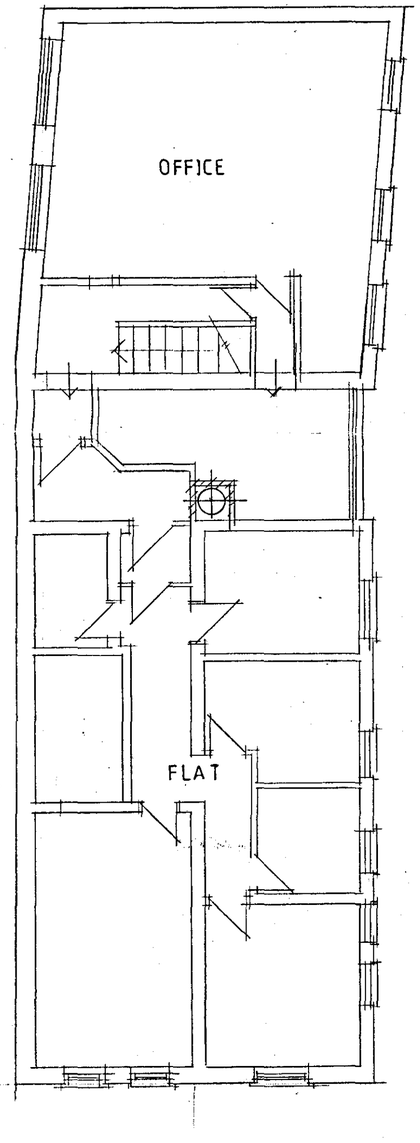

SECOND FLOOR PLAN

NOTES

CLIENT

MR S ALI
122 WILMSLOW ROAD
RUSHOLME M14 5AH

JOB TITLE

PROPOSED HOT FOOD TAKEAWAY

DRG. TITLE

PLANS AND ELEVATIONS
AS PROPOSED

HOLBOROW + ORMESHER Limited

architectural & interior design

Station House
Adams Hill
Knutsford
Cheshire WA16 6DN

telephone : 01565 652275
fax : 01565 750501

ISSUE	ORIGINAL	1	2	3	4	5	6	7
REVISION								
DATE								
DRAWN								
CHECKED								
APPROVED								

SCALE 1:100 & 1:200 AT A2

DRAWING NUMBER 1184/12/02

M 512650 R