	Revision	Date	By	Chk.
A	Demise altered to show all land owned by the applicant.	19/07/2012	LW	RCL

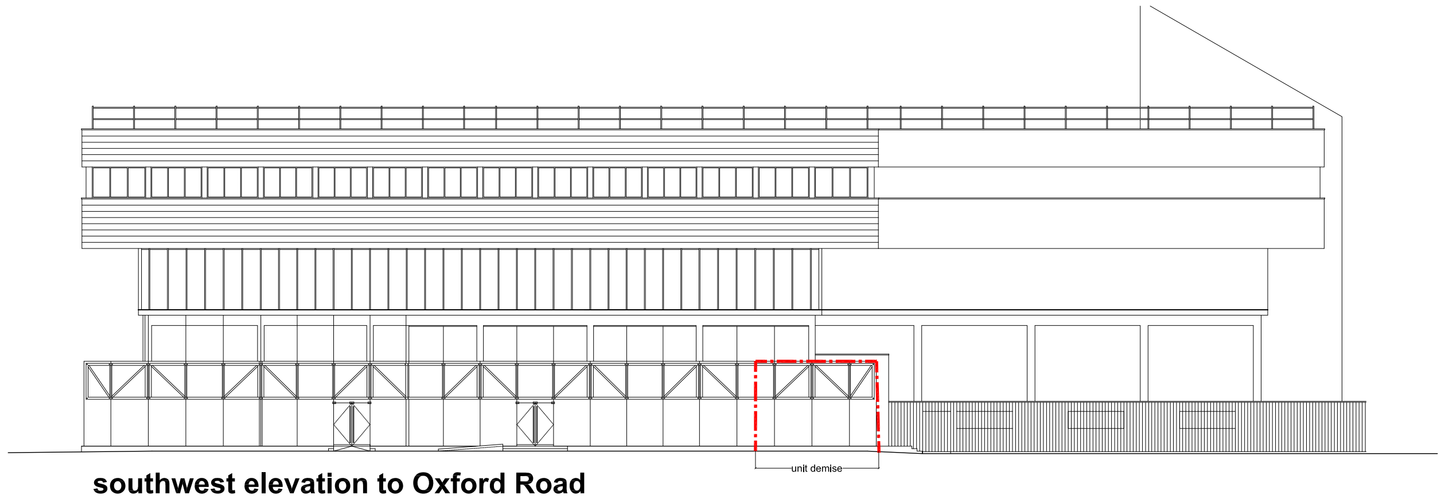

southwest elevation to Oxford Road
existing elevations 1:200
note: demise shown in red dash-dot line

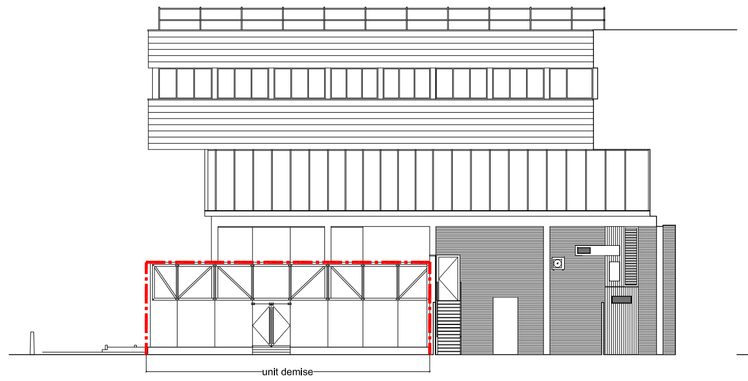

southeast elevation (service yard fence omitted)

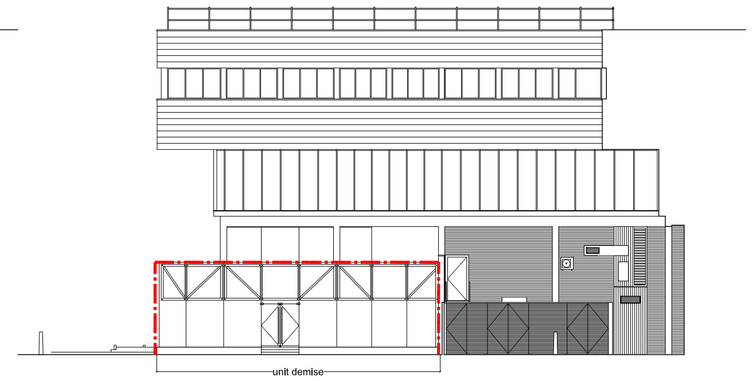

southeast elevation

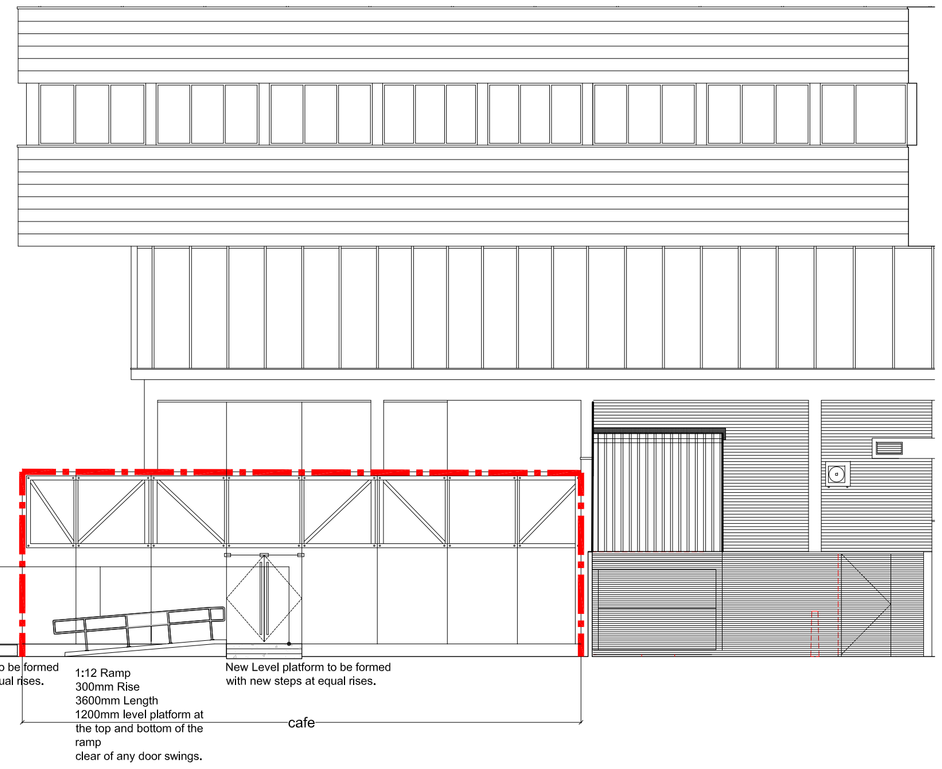

proposed southeast elevation 1:100

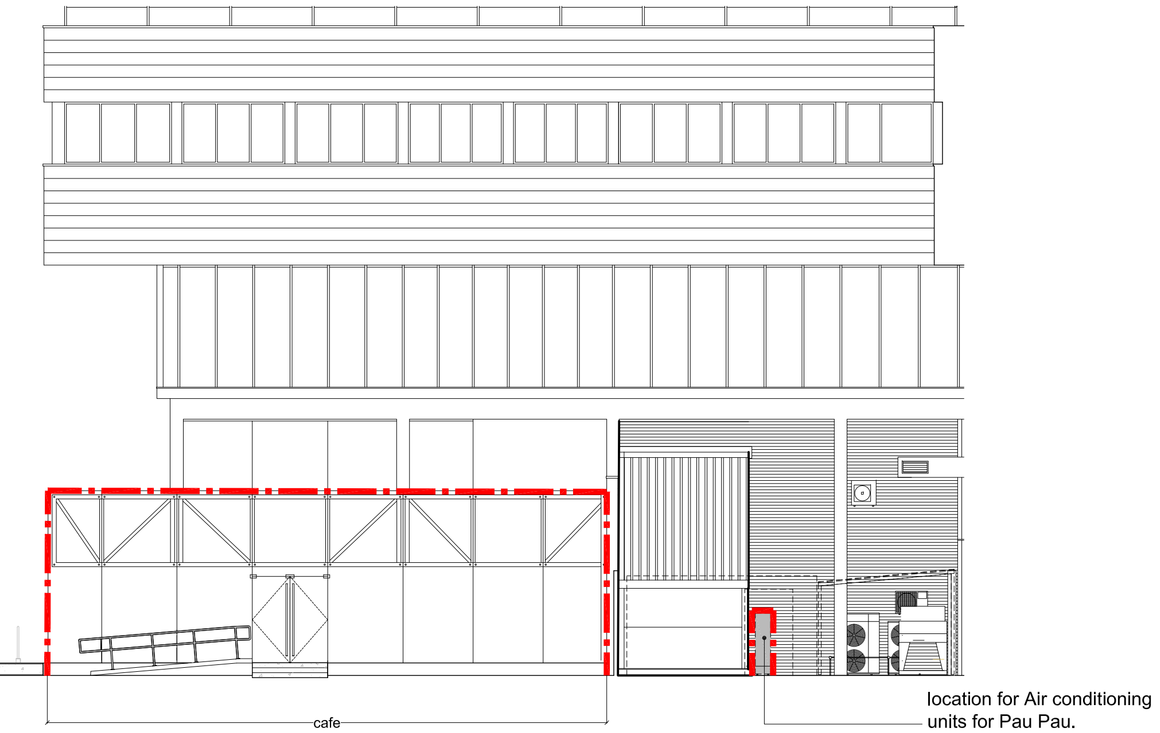

proposed southeast elevation (showing shared yard) 1:100

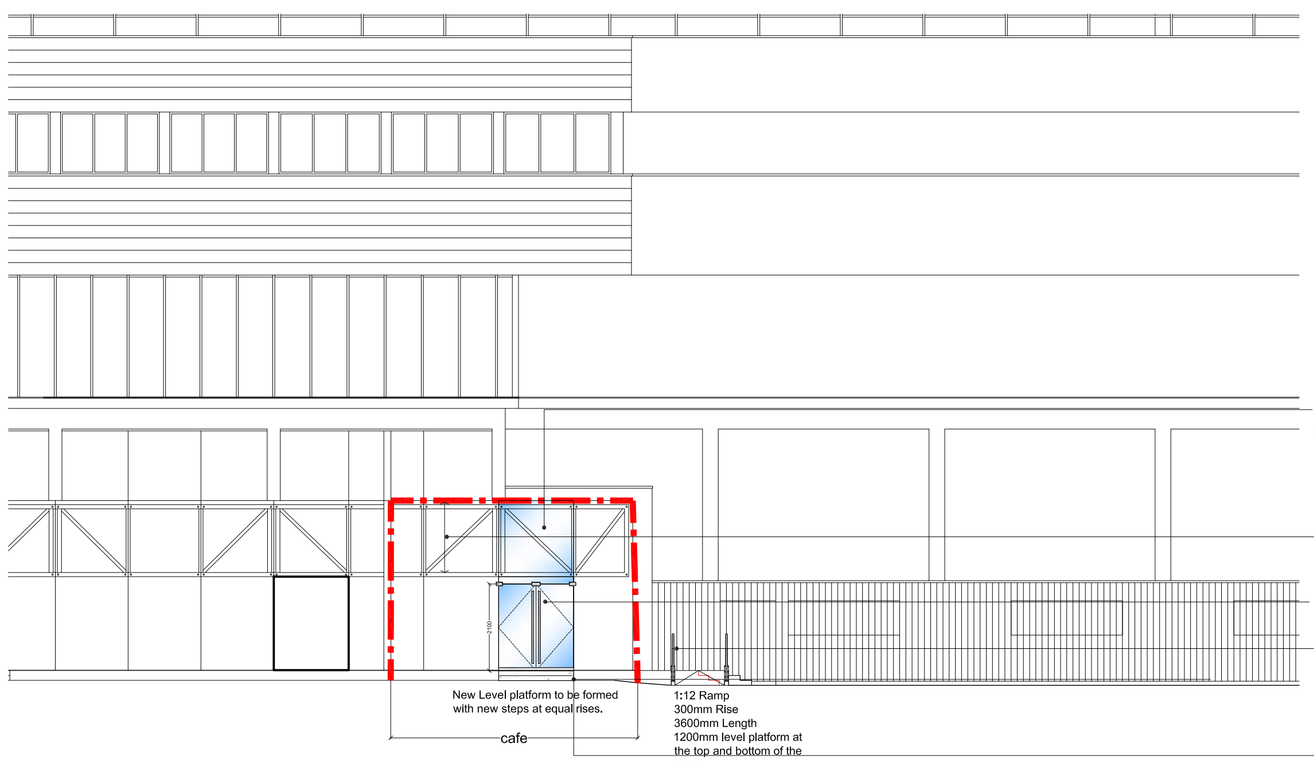

proposed southwest elevation to Oxford Road 1:100

Do Not Scale Dimensions from Drawings.
All dimensions to be verified on site, and any discrepancy to be notified to the Architect.

AMCA ARCHITECTS
Castlecroft Business Centre Tom Johnston Road
Dundee DD4 8XD
T: 01382 774111 F: 01382 739382
mail@amcaarchitect.co.uk

TESCO express

Drawn by	Checked by	Date	Scale
LW	HB	27.06.12	AS NOTED @ A1

Job
PAO -PAO
OXFORD HOUSE, OXFORD ROAD
MANCHESTER

Drawing
EXISTING + PROPOSED ELEVATIONS

Tesco Proj No.	AMCA Job No.	Drawing No.	Rev.
7939	2661	PL002	A

CAD Ref: 2661-PL002