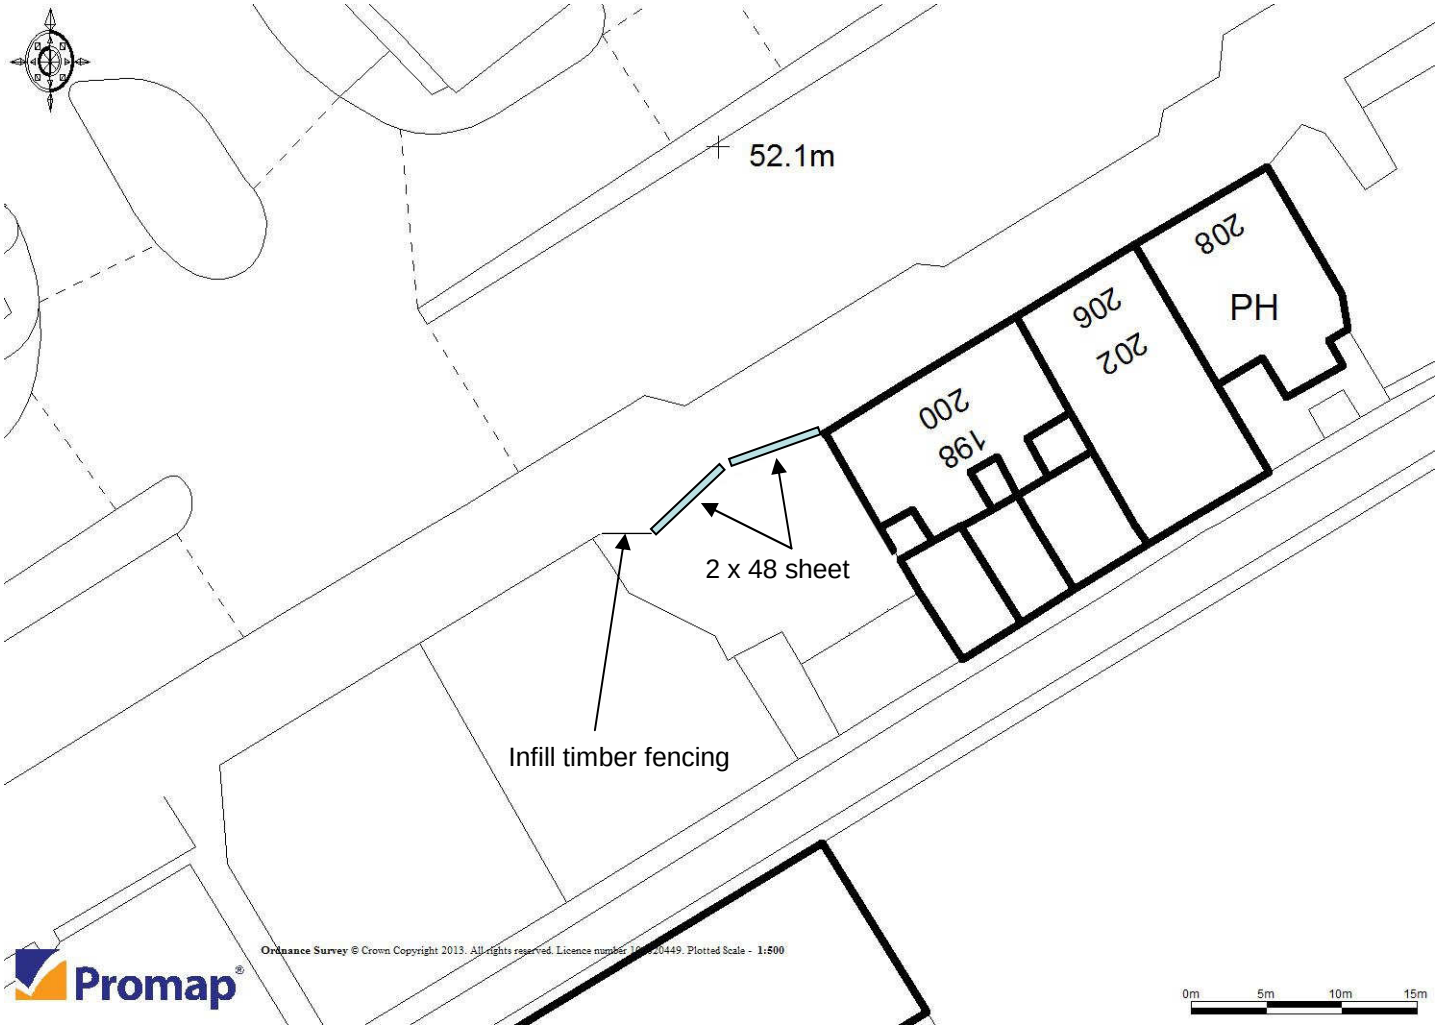

52.1m
208
PH
206
202
200
198
2 x 48 sheet
Infill timber fencing
Promap®
Ordnance Survey © Crown Copyright 2013. All rights reserved. Licence number 100020449. Plotted Scale - 1:500
0m
5m
10m
15m

Plan 1:500 @ A4