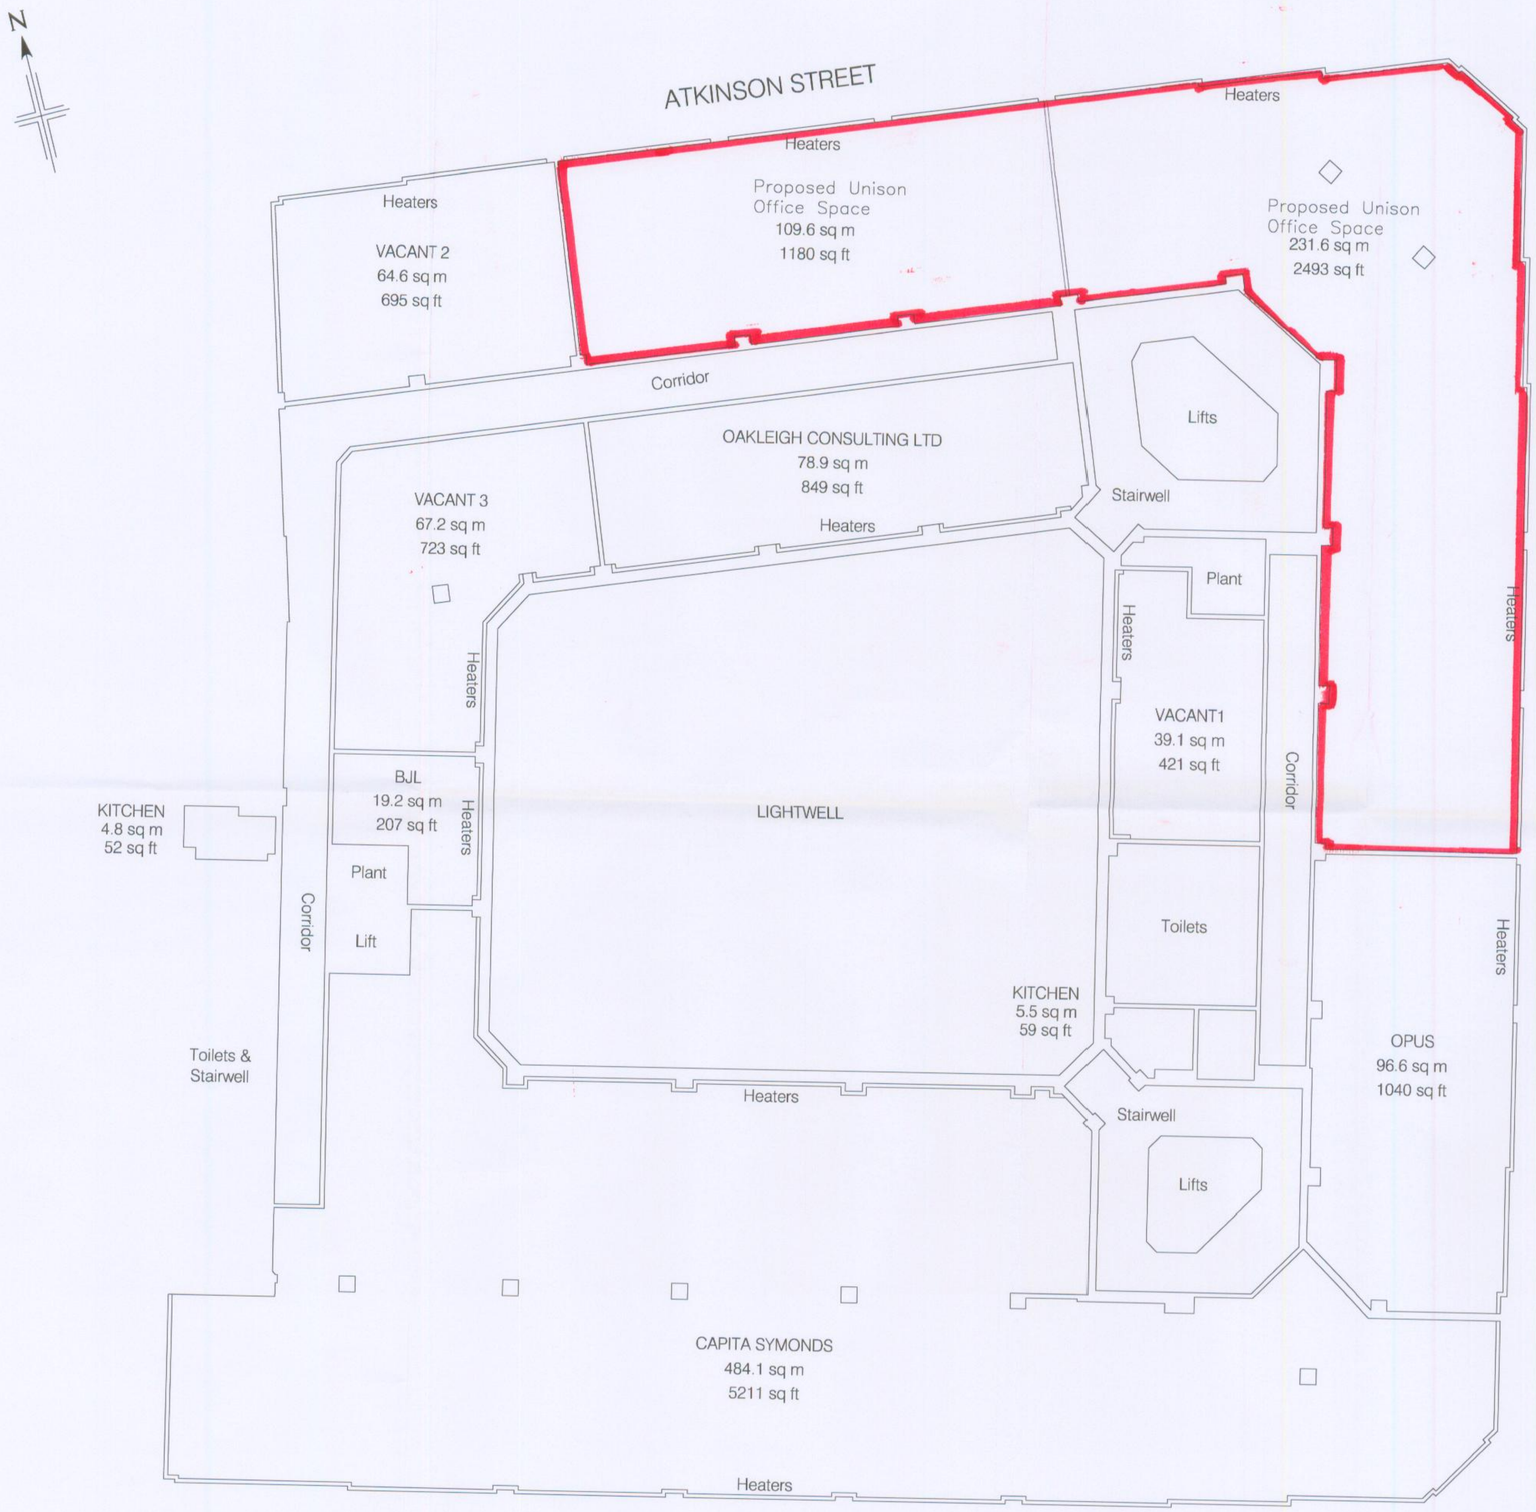

Units 622 and 627, 6th Floor Sunlight House, Manchester.

SCALE 1 : 100

Do not scale from this drawing
All dimensions to be checked on site

Notes:

	OFFICE	1171.7 sq m	12612 sq ft
	STORAGE	19.2 sq m	207 sq ft
	ANCILLARY	10.3 sq m	111 sq ft
TOTAL AREA:		**1201.2 sq m**	**12390 sq ft**

Area Relating to Works

PLANNING
AO'D
REPLIED
RECD - 2 APR 2008

M	INIT.	DATE
M		
M		
PUBLICATION		

Amendments:

Drawing type: Plan

Client: UNISON

Project: Units 622 and 627 Office Fit Out Works

Title: Floor Plan in Relation to Sixth Floor Sunlight House Manchester

Scale: 1/100 Date: March 2008

Drawn: J.Ross Checked: SWW

Drg.no: 105690_JR_010 Rev.

Watts.

Watts Group PLC
60 Fountain Street
Manchester M2 2FE

T: +44 (0)161 831 6180
F: +44 (0)161 834 7750

W: Watts-international.com