




Proposed Front Elevation

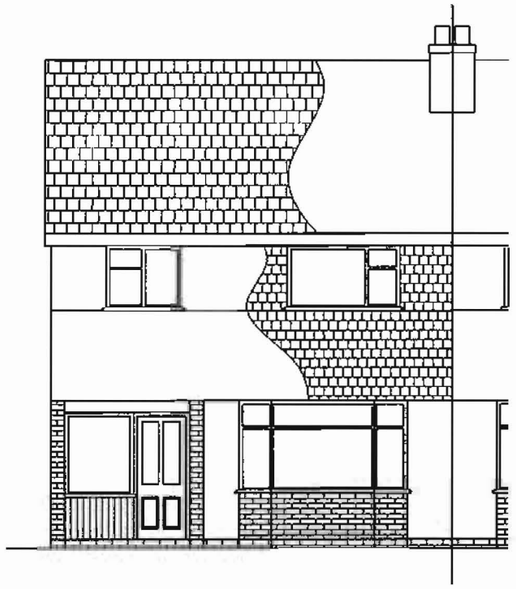


Proposed Side Elevation

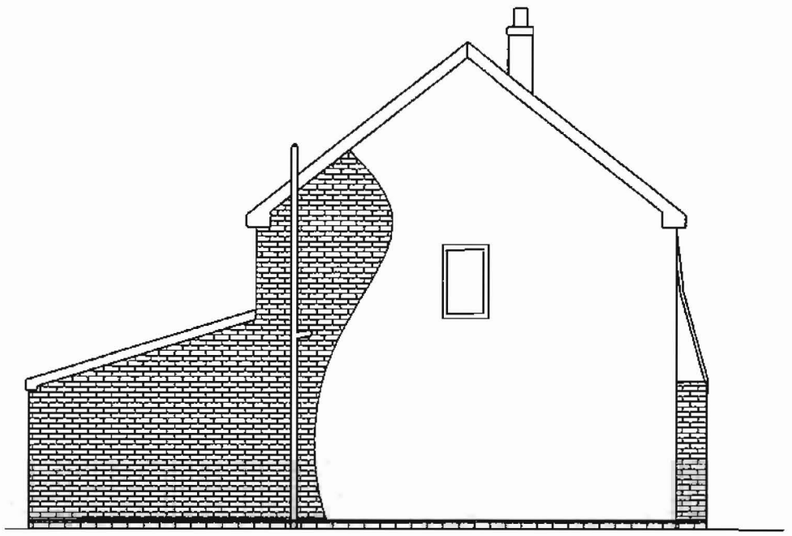

Proposed Rear Elevation

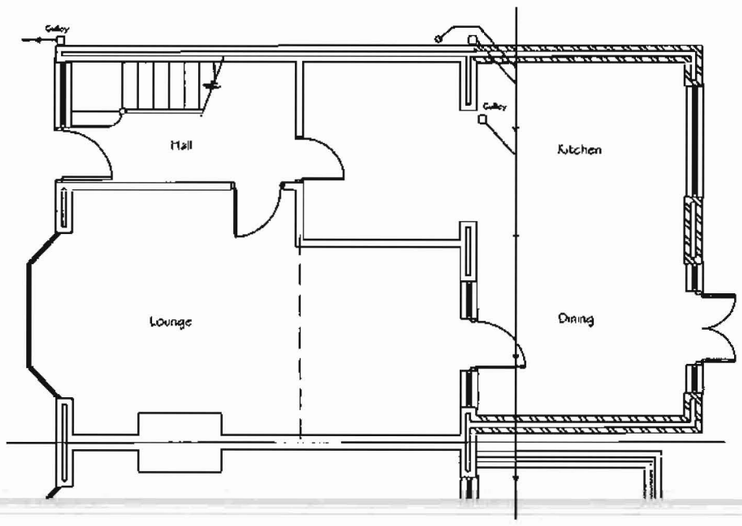

Proposed Ground Floor Plan

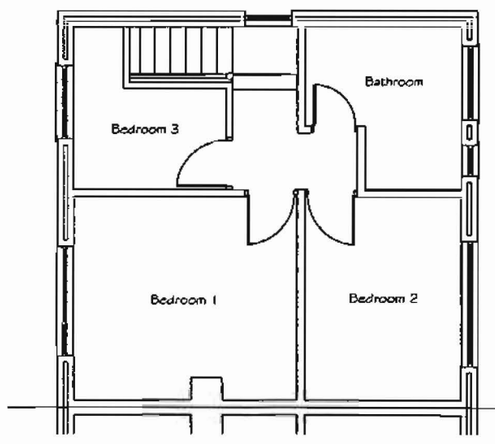

First Floor Plan

PLANNING
15 JUN 2009

Scale 1:100	Date 20th May 2009
Drawn by	Client Mr M Sutcliffe
Title Proposed Plans and Elevations	
Location 9 Norview Drive Didsbury, Manchester. M20 5QF	Drawing Number 02 / Revision