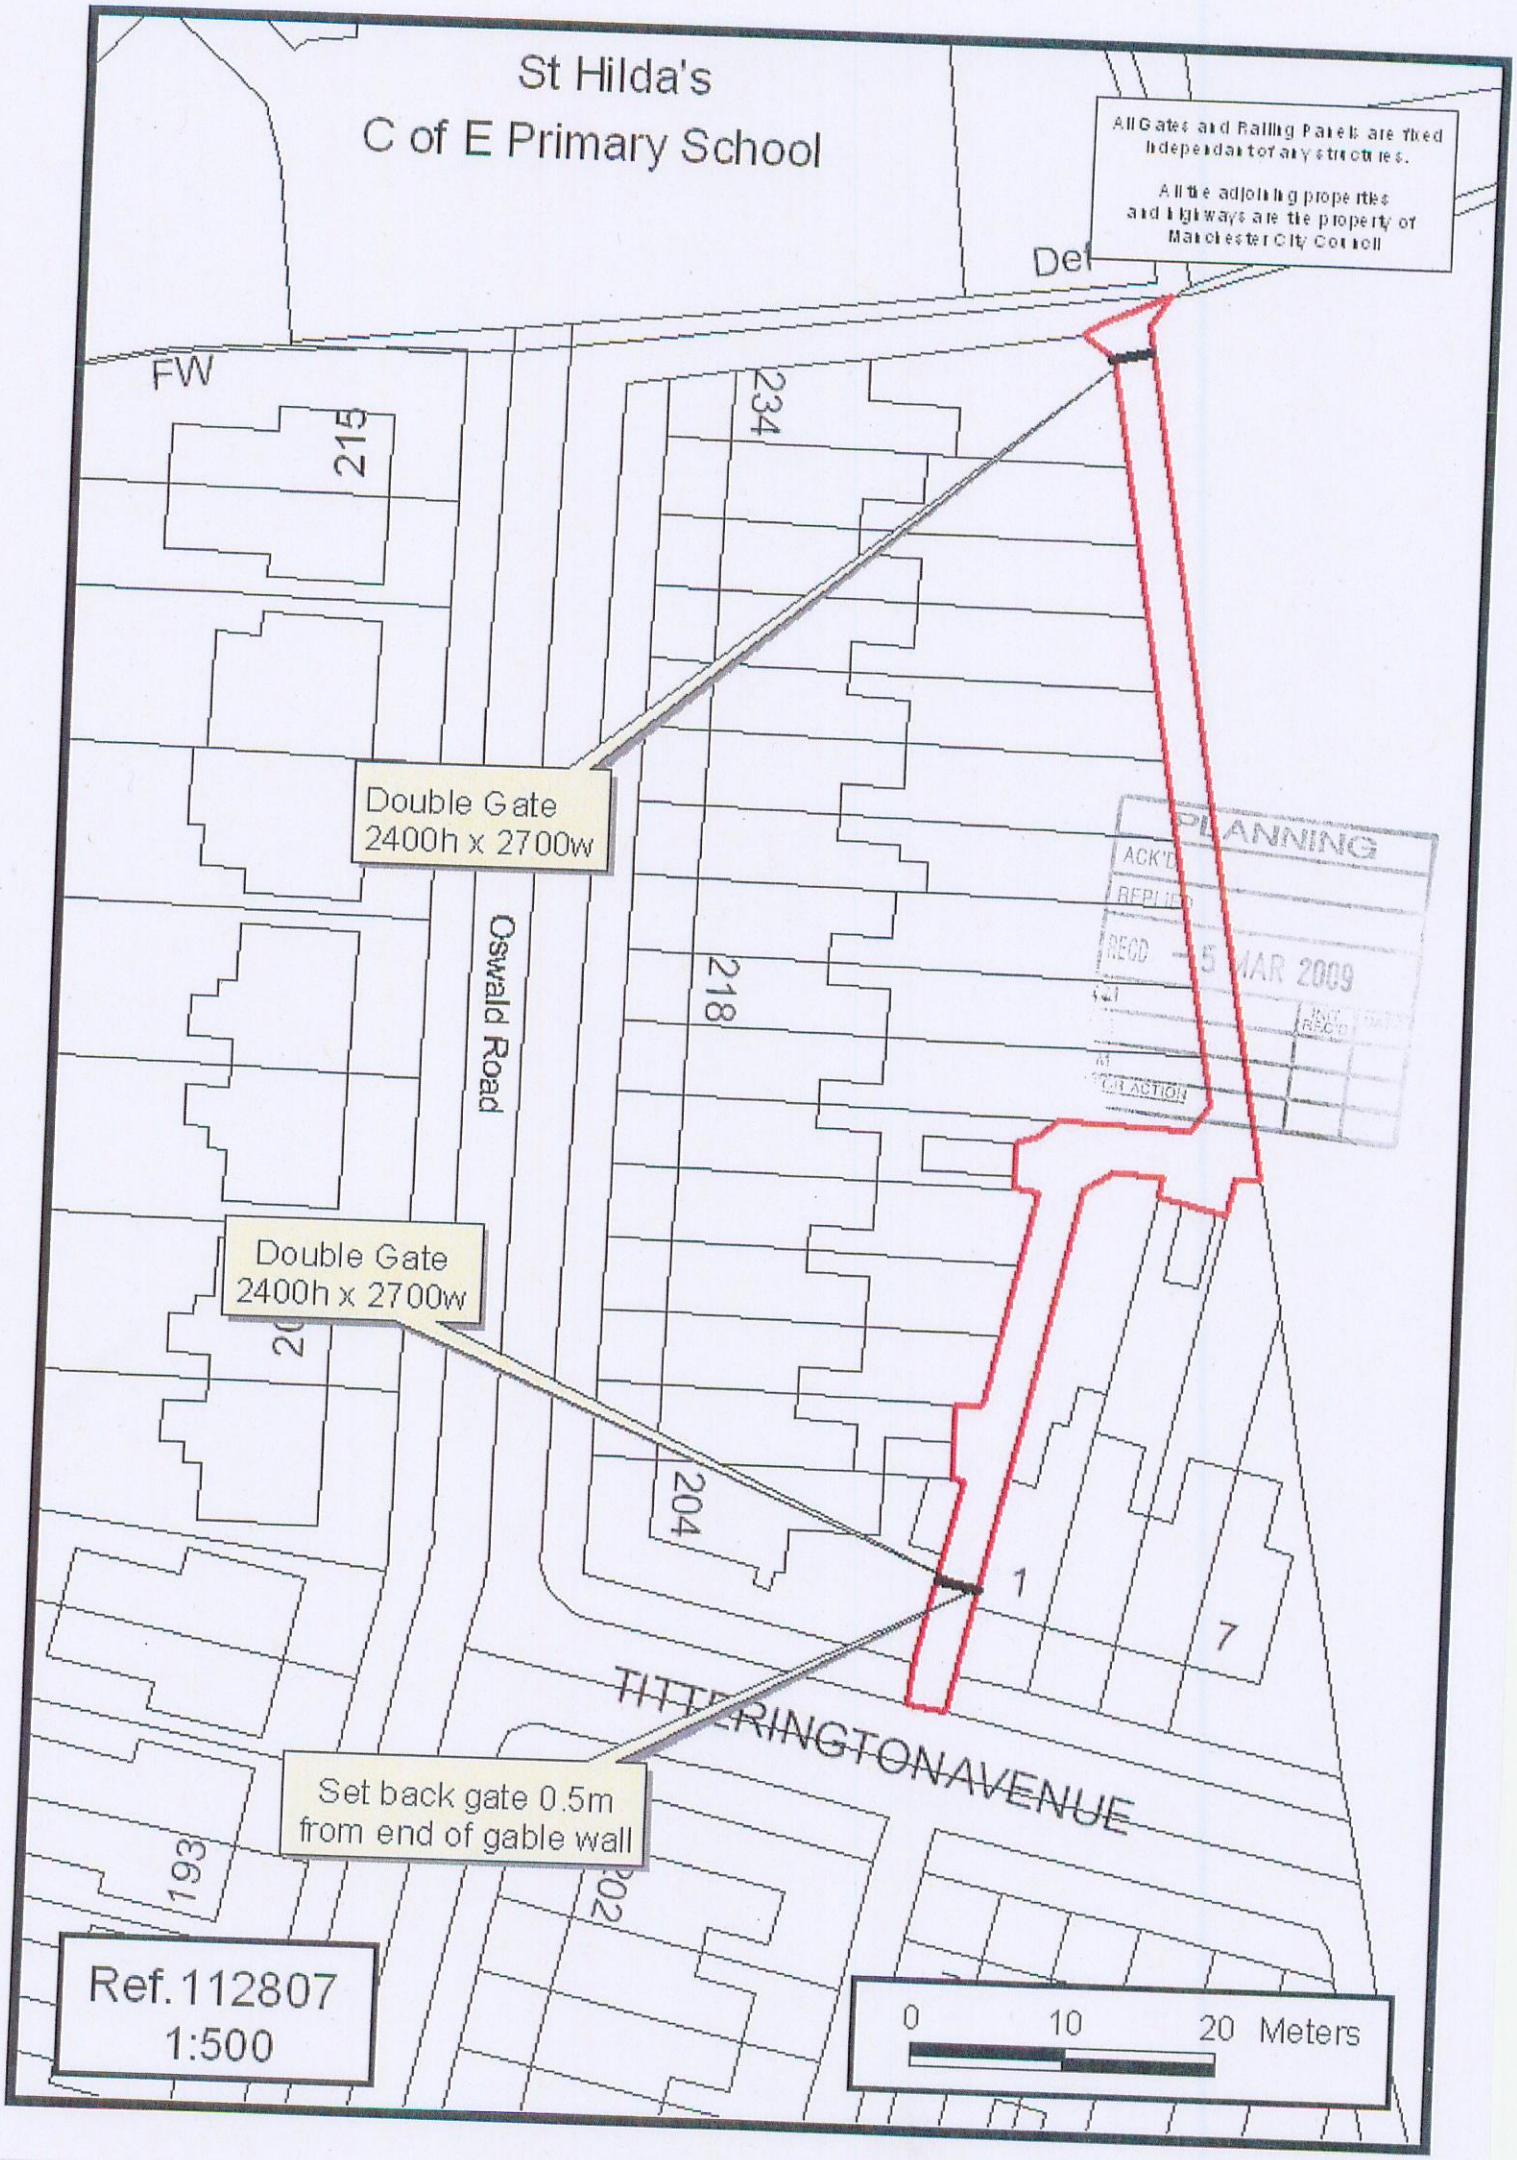

St Hilda's
C of E Primary School
All Gates and Railing Panels are fixed independant of any structures.
All the adjoining properties and highways are the property of Manchester City Council
FW
215
234
Double Gate
2400h x 2700w
Oswald Road
218
PLANNING
ACK'D
REPLIED
RECD 5 MAR 2009
C/R ACTION
Double Gate
2400h x 2700w
204
1
7
TITTERINGTONAVENUE
Set back gate 0.5m
from end of gable wall
193
202
Ref.112807
1:500
0
10
20 Meters