Elevation – Medlock Street - Mancunian Way Corner

DO NOT SCALE ALL CHANGES TO BE DONE ON CAD

REV	DATE	DESCRIPTION	APPROVED
A	[illegible]	Planning Drawing	PV
B	[illegible]	Amended Drawing - Lighting	[illegible]
C	[illegible]	Updated for planning	
D	[illegible]	Amended Signage	[illegible]

Medlock Street-Mancunian Way Corner Elevation. Scale 1:100
Sign P7
4 x spotlight

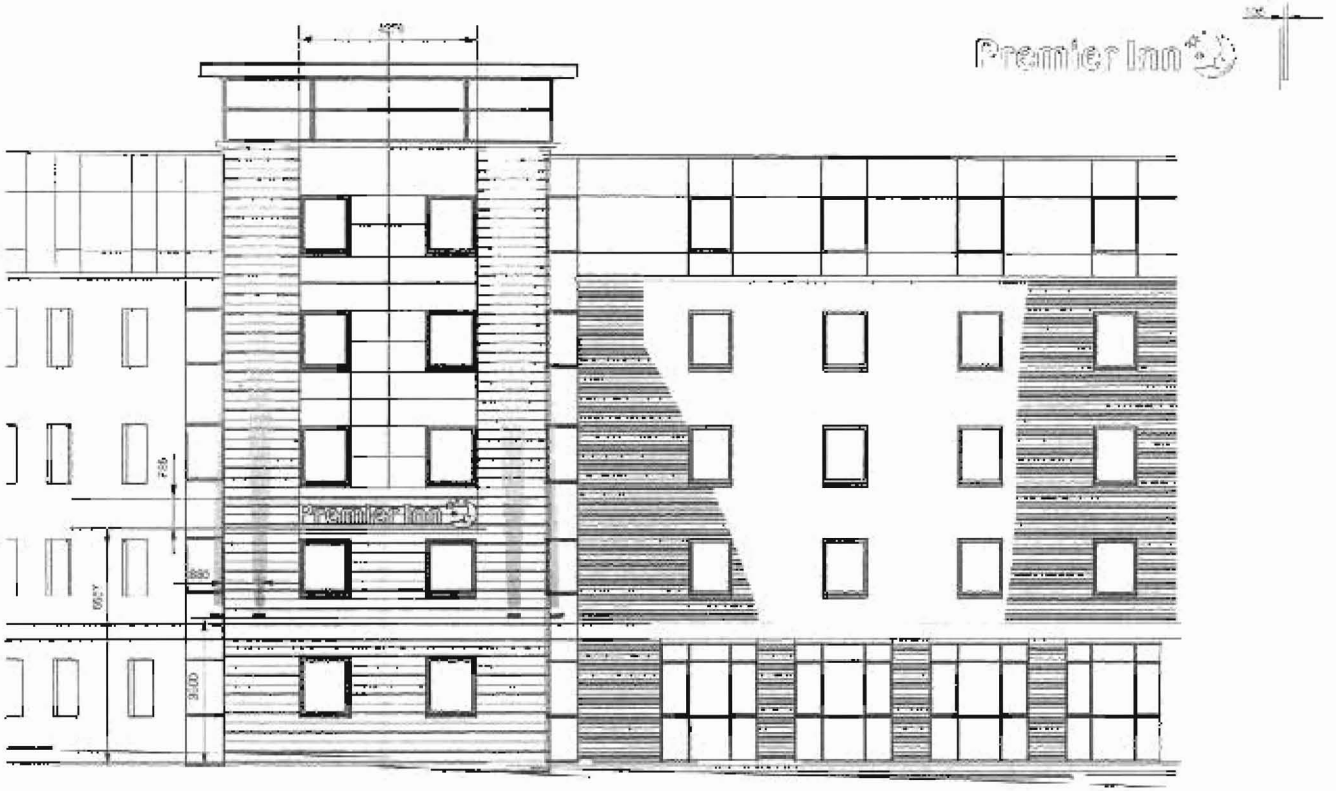

Fully formed de-scaled stainless steel letters finished purple with internal low energy white LED illumination
Letters are white face illuminated with reverse purple halo - 70 W output

4 x pin spot light to illuminate building - 30W each, purple coloured LEDs, fixed colour, 6 degree beam, beam angled to avoid light pollution.

ENDPOINT LTD.
[illegible]
LONDON SE1 3DN
[illegible]

TITLE: 404 . Manchester QC Deansgate Locks - Medlock St-Mancn Way - Sign P7

MATERIAL			SPRINKAGE
FINISH		GENERAL WALL	GENERAL DRAFT
DRAWN BY	[illegible]	CHECKED	SCALE 1:100 @ A3
TOLERANCES			ALL DIMENSIONS IN mm
			DRG No. 404 - 104 - D

© Copyright Endpoint Ltd. This document is the property of Endpoint and must not be used, reproduced or disclosed to any persons without written consent from Endpoint

Elevation – River Street

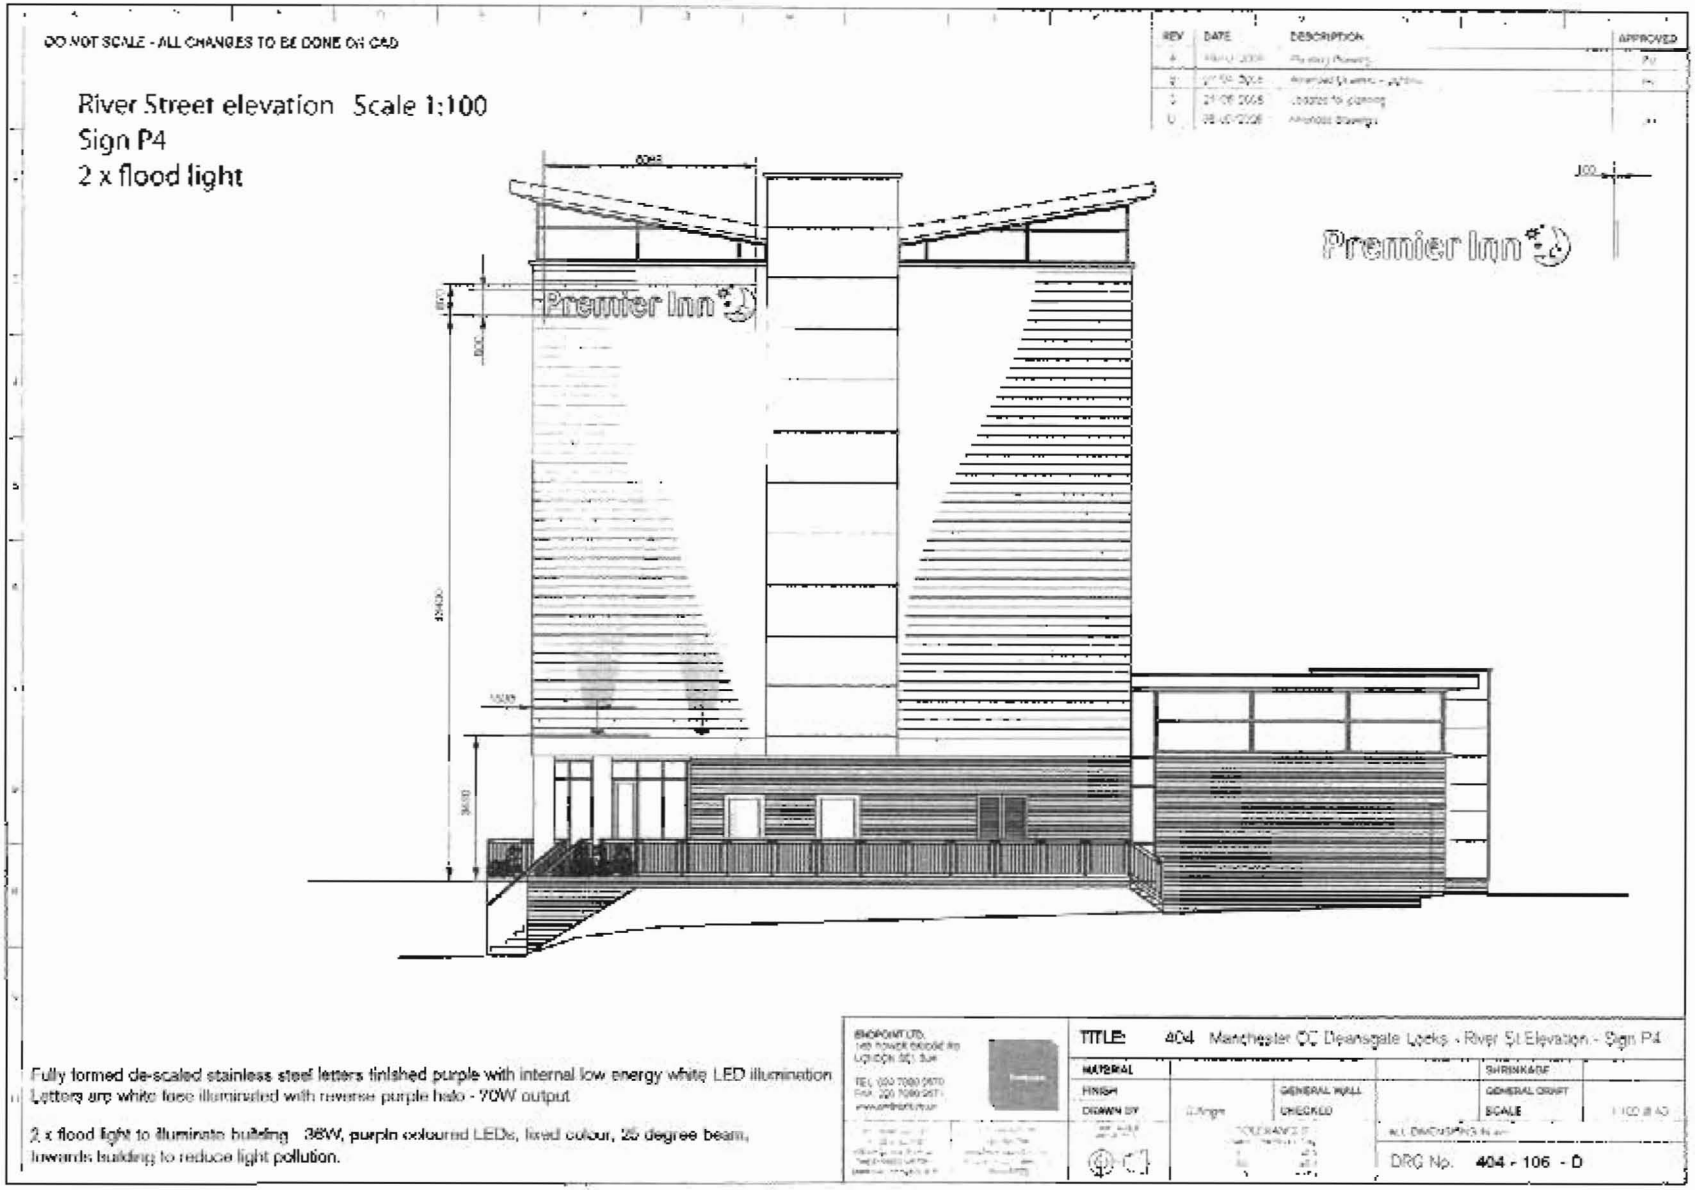

© Copyright Endpoint Ltd. This document is the property of Endpoint and must not be used, reproduced or disclosed in any manner without written consent from Endpoint.

Elevation – Car Park

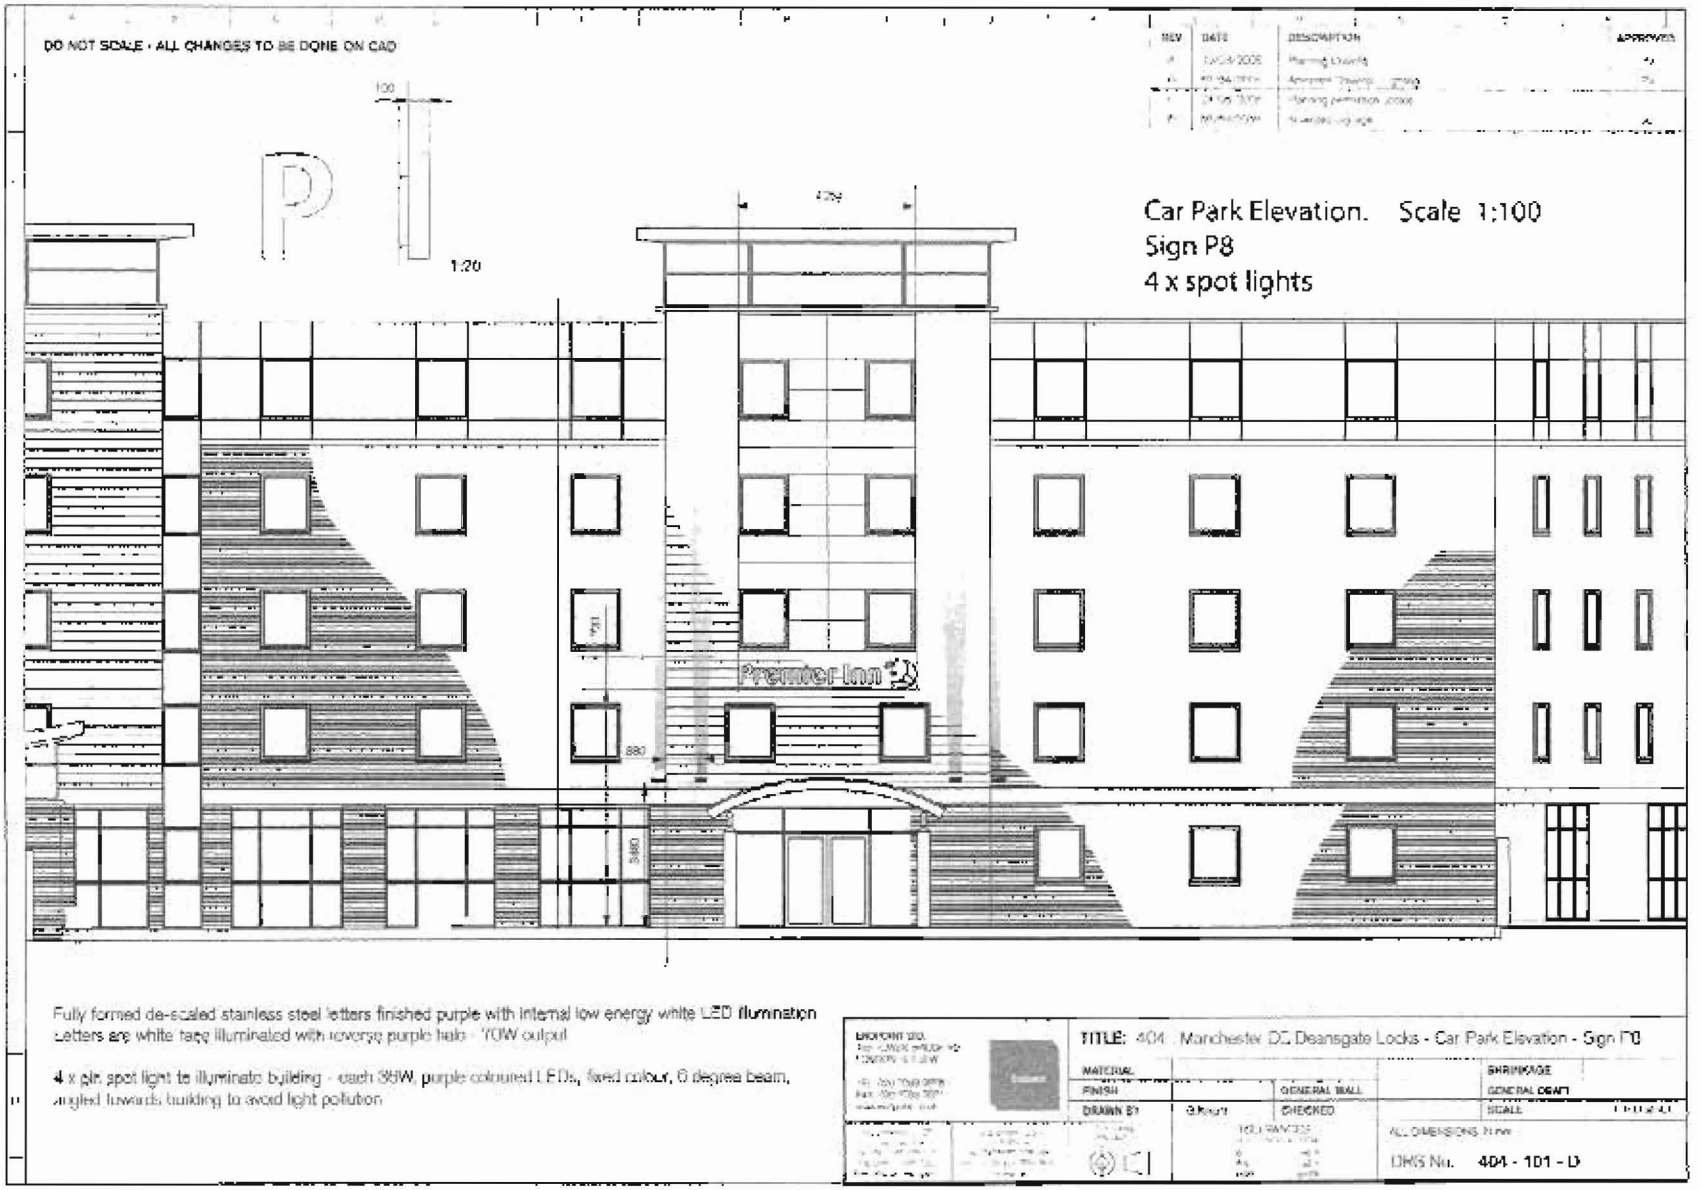

© Copyright Bridgeport Ltd. This document is the property of Bridgeport and must not be used, reproduced or disclosed to any persons without written consent from Bridgeport.

Elevation – Medlock Street West

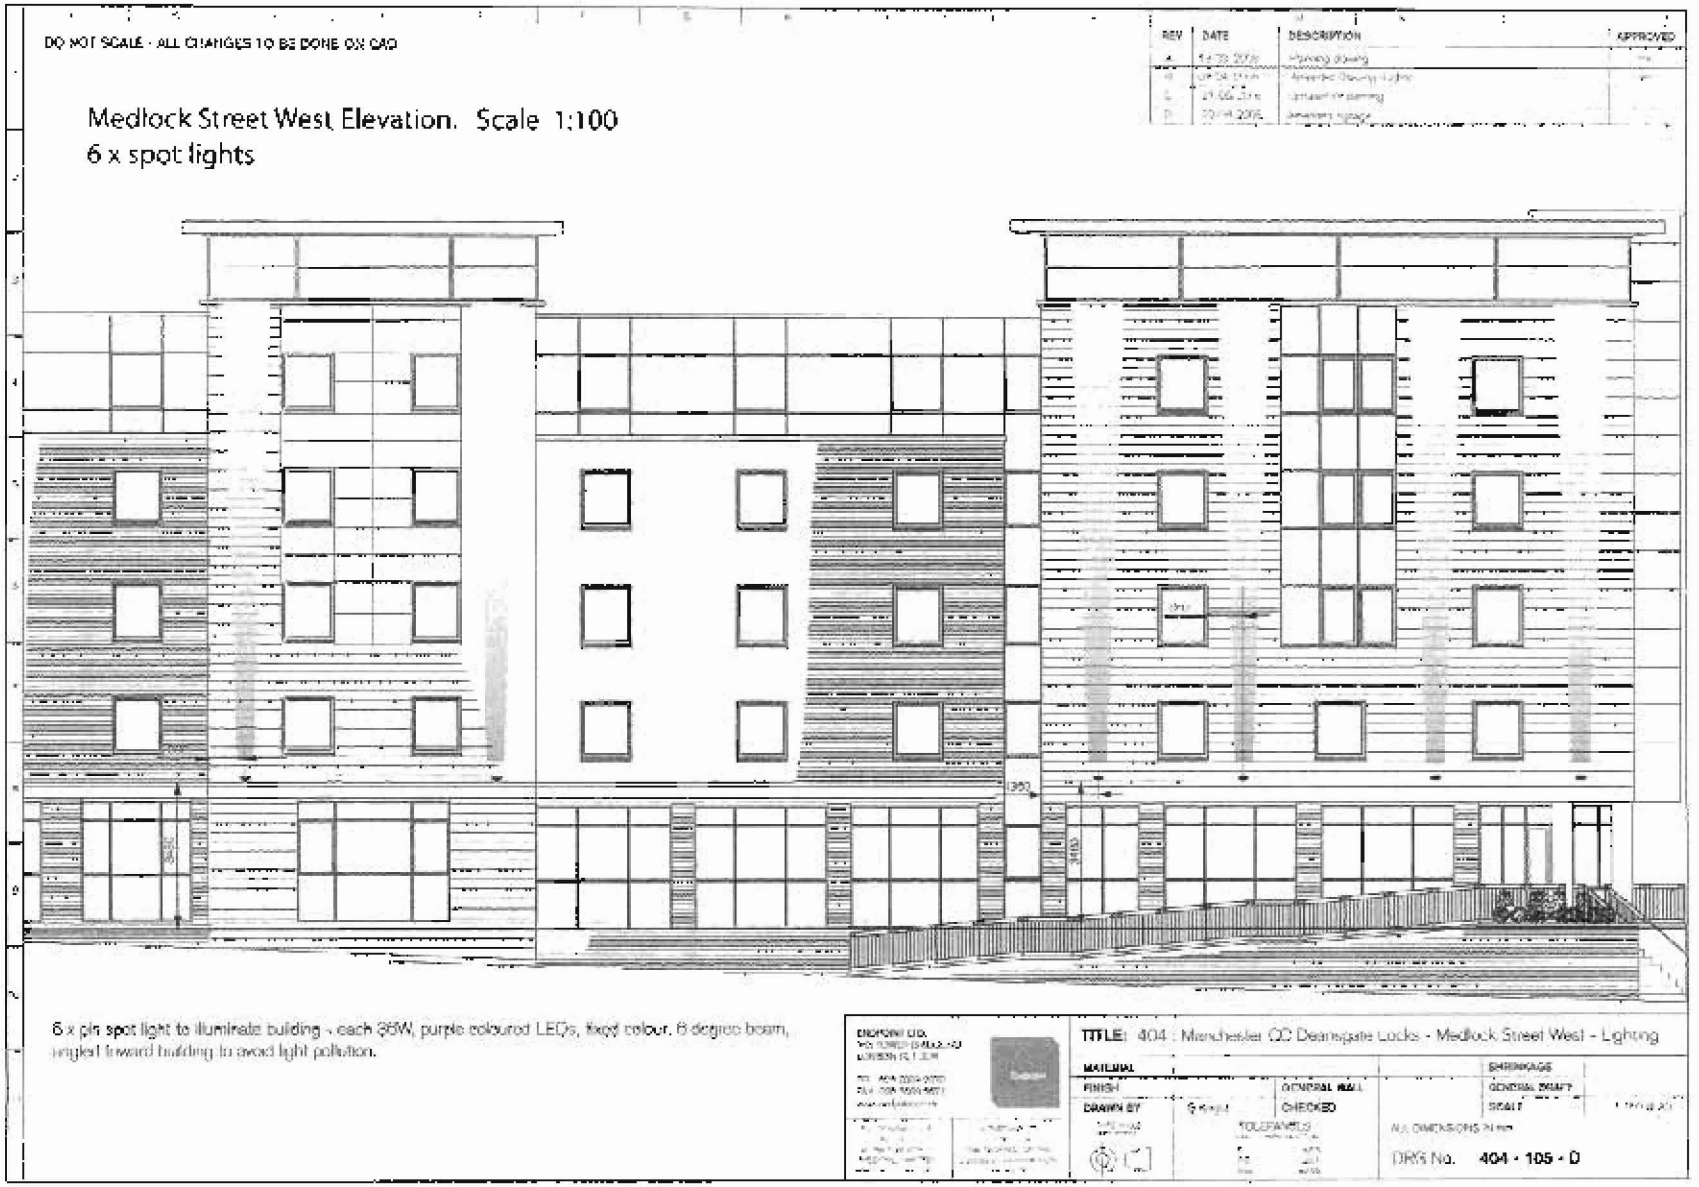

© Copyright Endpoint Ltd. This document is the property of Endpoint and must not be used, reproduced or disclosed to any persons without written consent from Endpoint.