Tesco Stores Limited
94 Withington Road
Whalley Range, Manchester

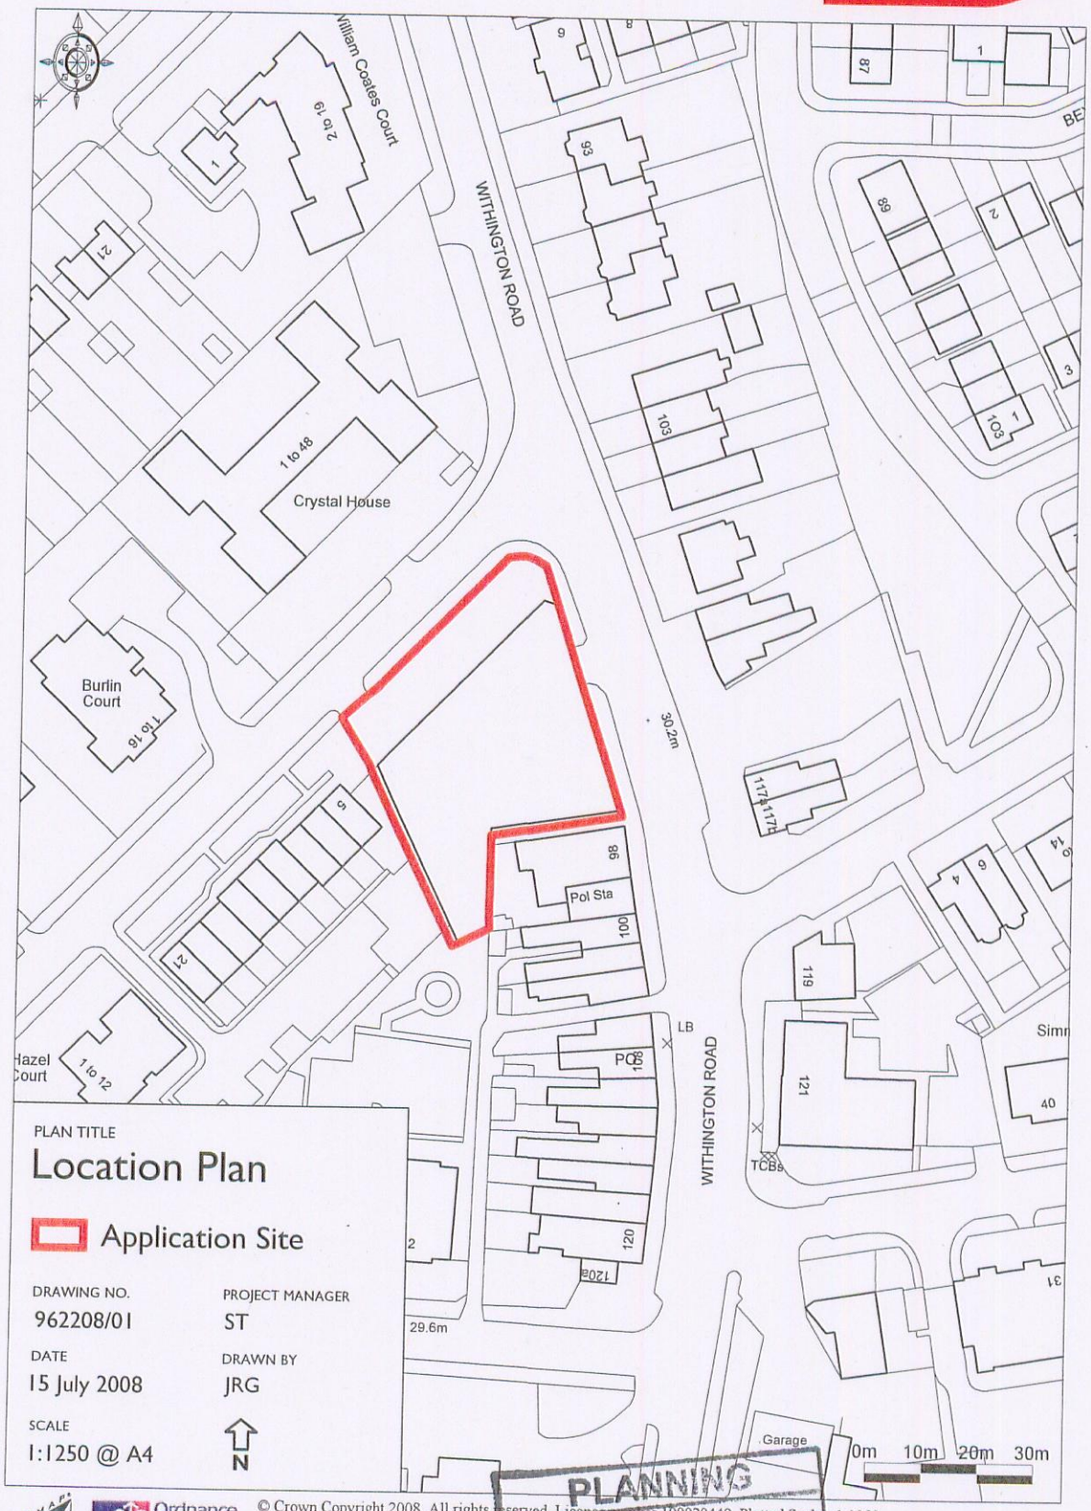


PLAN TITLE

## Location Plan

Application Site

| DRAWING NO. | PROJECT MANAGER |
|---|---|
| 962208/01 | ST |
| DATE | DRAWN BY |
| 15 July 2008 | JRG |
| SCALE | N |
| 1:1250 @ A4 | |

© Crown Copyright 2008. All rights reserved. Licence number 100020449. Plotted Scale - 1:1250

PLANNING
ACK'D
REPLIED
RECD 9 - SEP 2008
DATE
M
M
M
FOLDER