
Julie Roscoe
Head of Planning

PLANNING AND BUILDING CONTROL
31 JUL 2012

MANCHESTER CITY COUNCIL

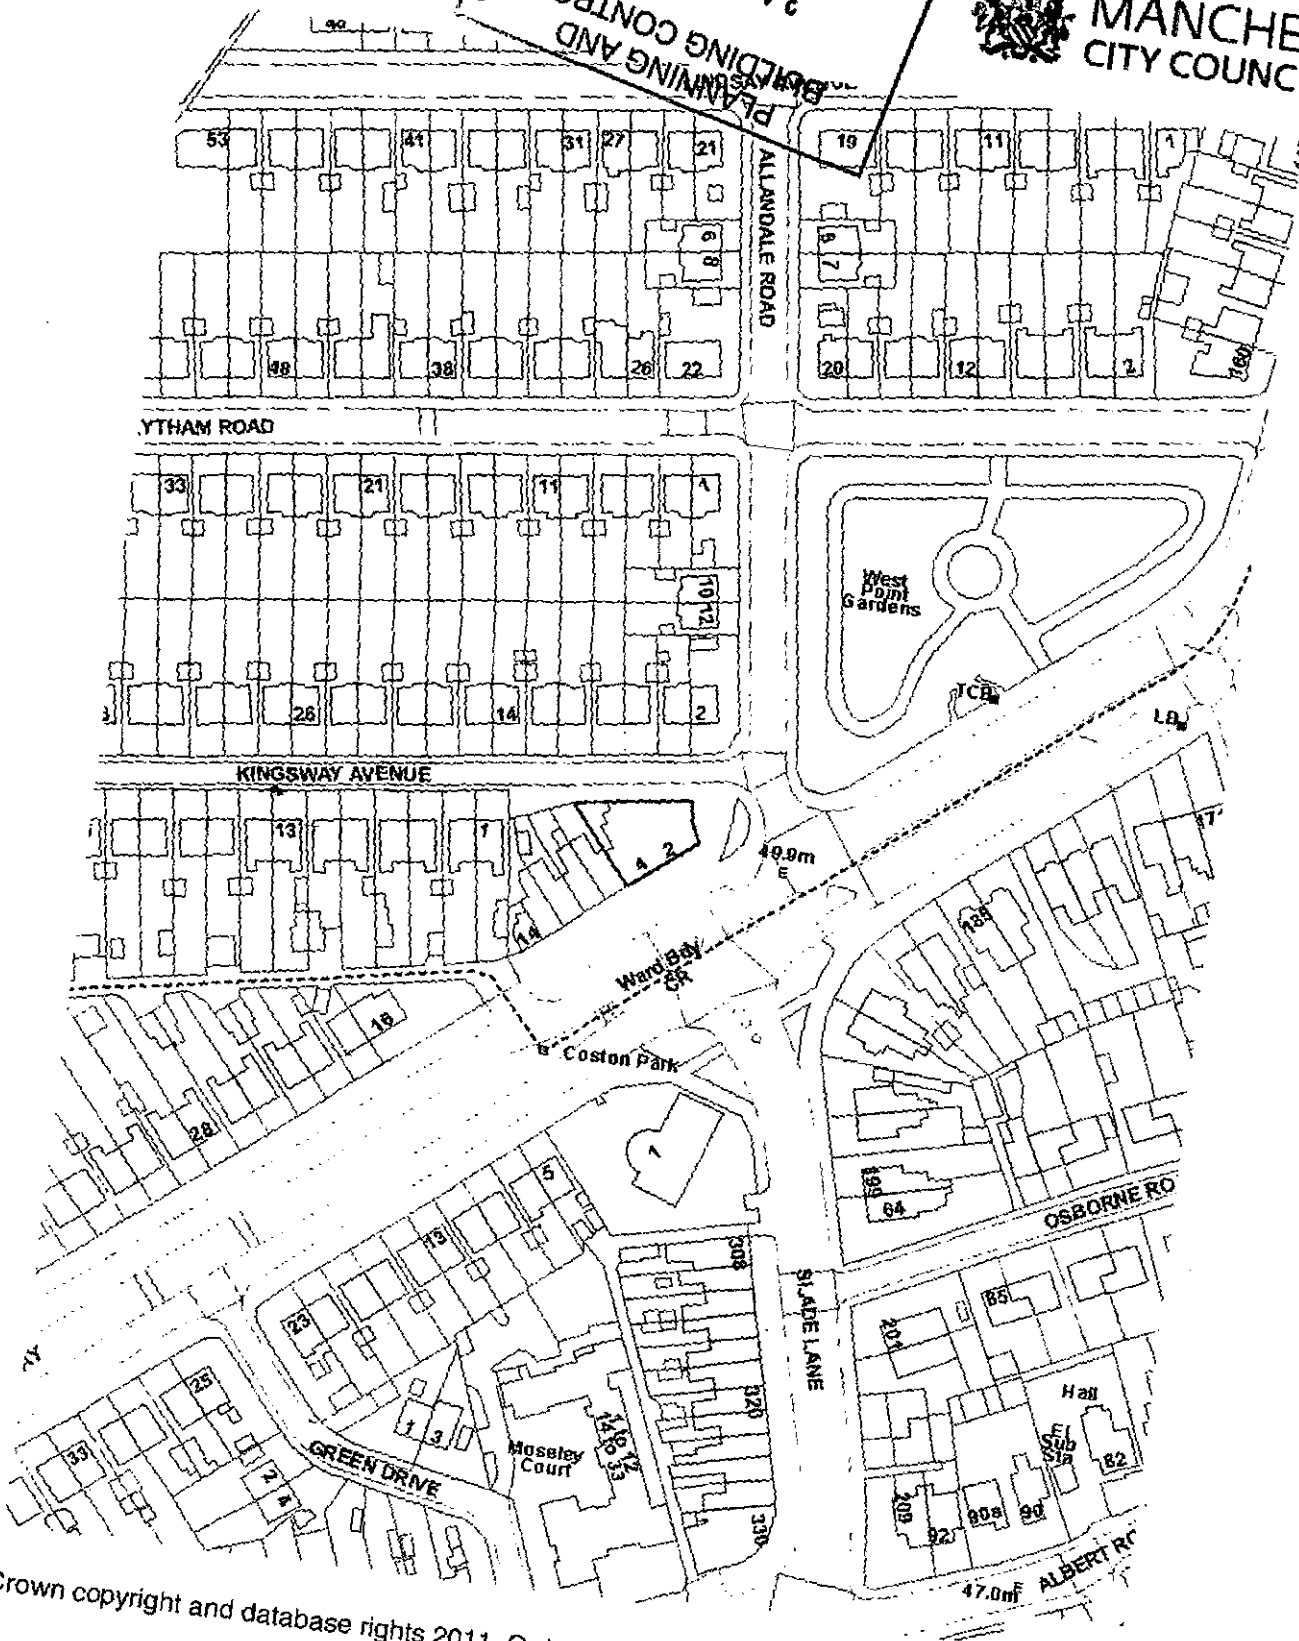

© Crown copyright and database rights 2011. Ordnance Survey 100019568

N
W E
S

Scale: 1:1250