THIS DRAWING IS FOR PLANNING SUBMISSION ONLY



Front Elevation



Rear Elevation

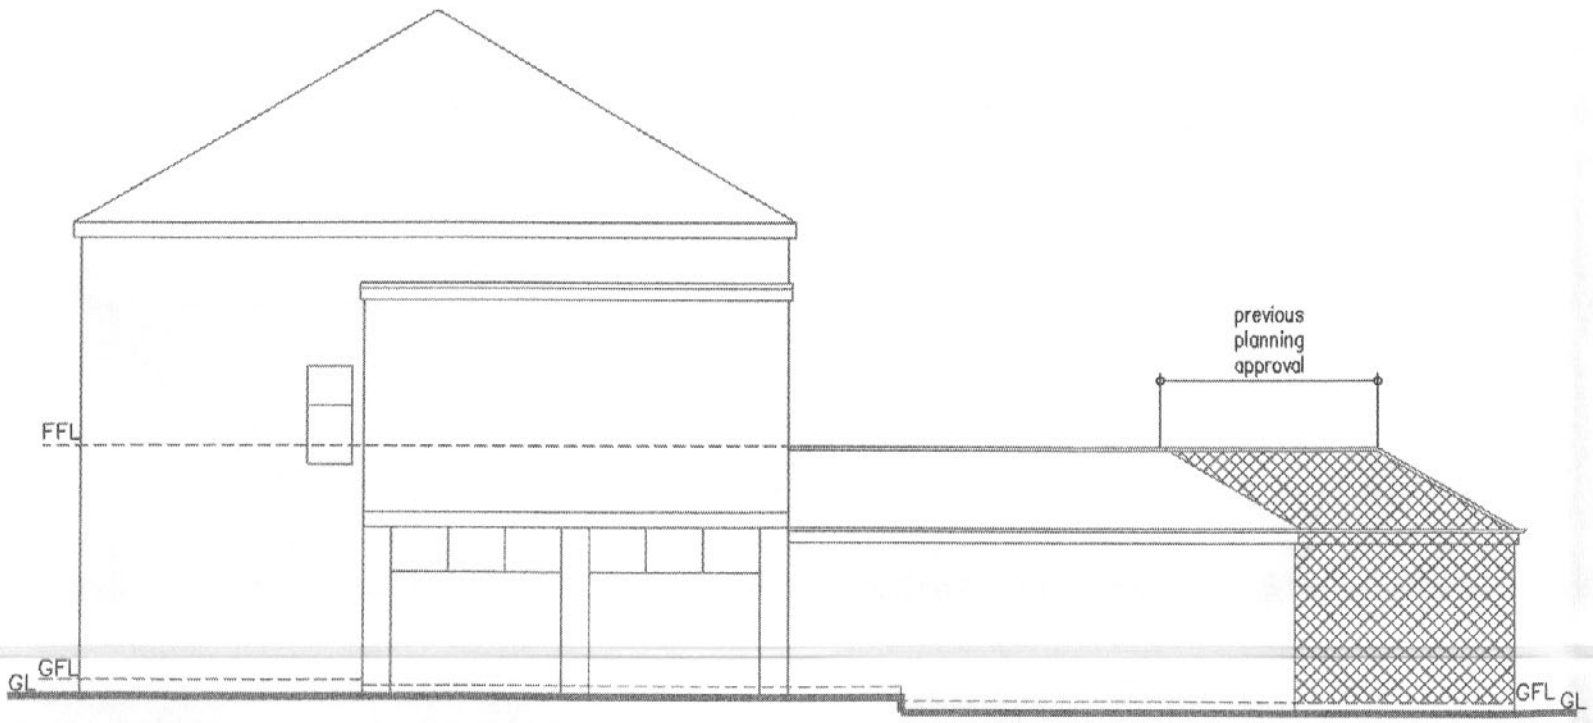

Side Elevation

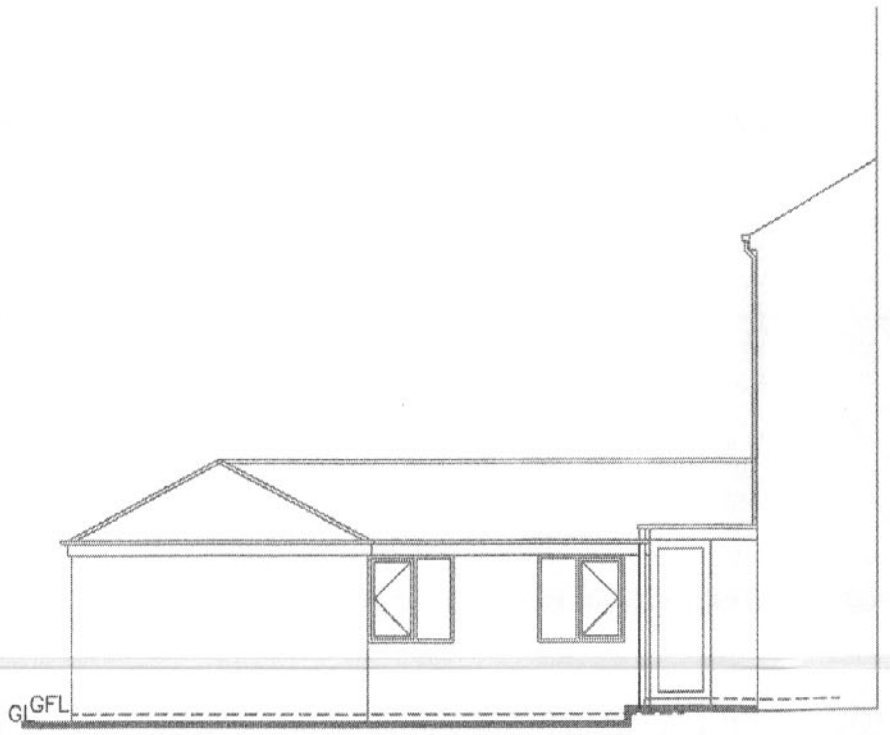

Internal Side Elevation

PLANNING
ACK'D
REPLIED
RECD 14 APR 2008
M
M
M
ACTION
Rev. B 12.04.08
Amended to suit planning conditions

Project
Proposed Single Storey Extension to rear & Pitched Roof to existing building
Mr & Mrs Thorpe
2 Hilltop Avenue
Blackley, Manchester
M9 6PU

Drawing Title
Existing Elevations

Dwg. No.
100/03/B

Scales 1:100

02/2008