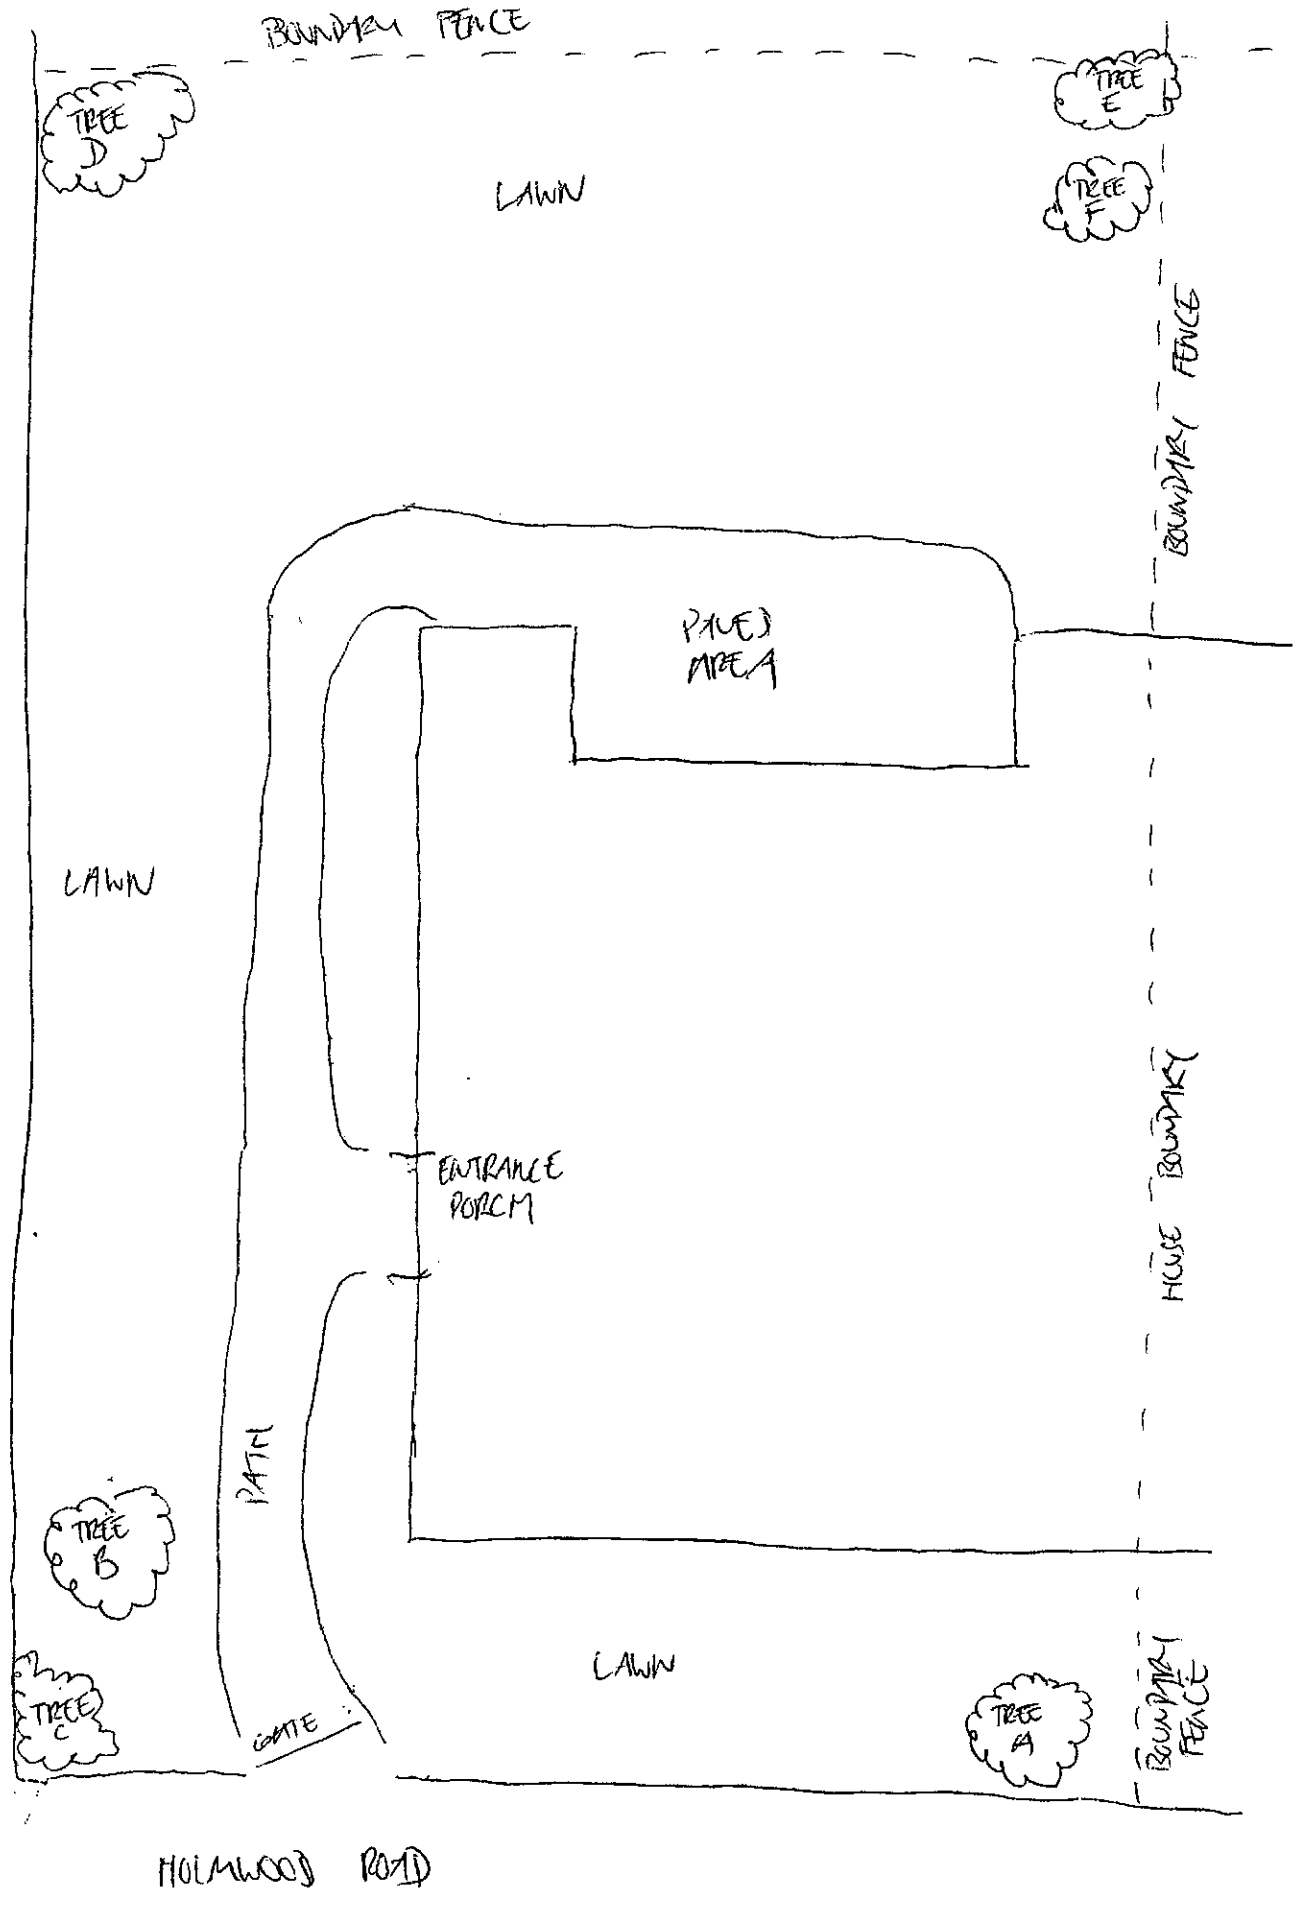


SKETCH PLAN FOR PROPOSED TREE WORKS AT
1, HOLMWOOD ROAD, WEST DIDSBURY M20 3JY