
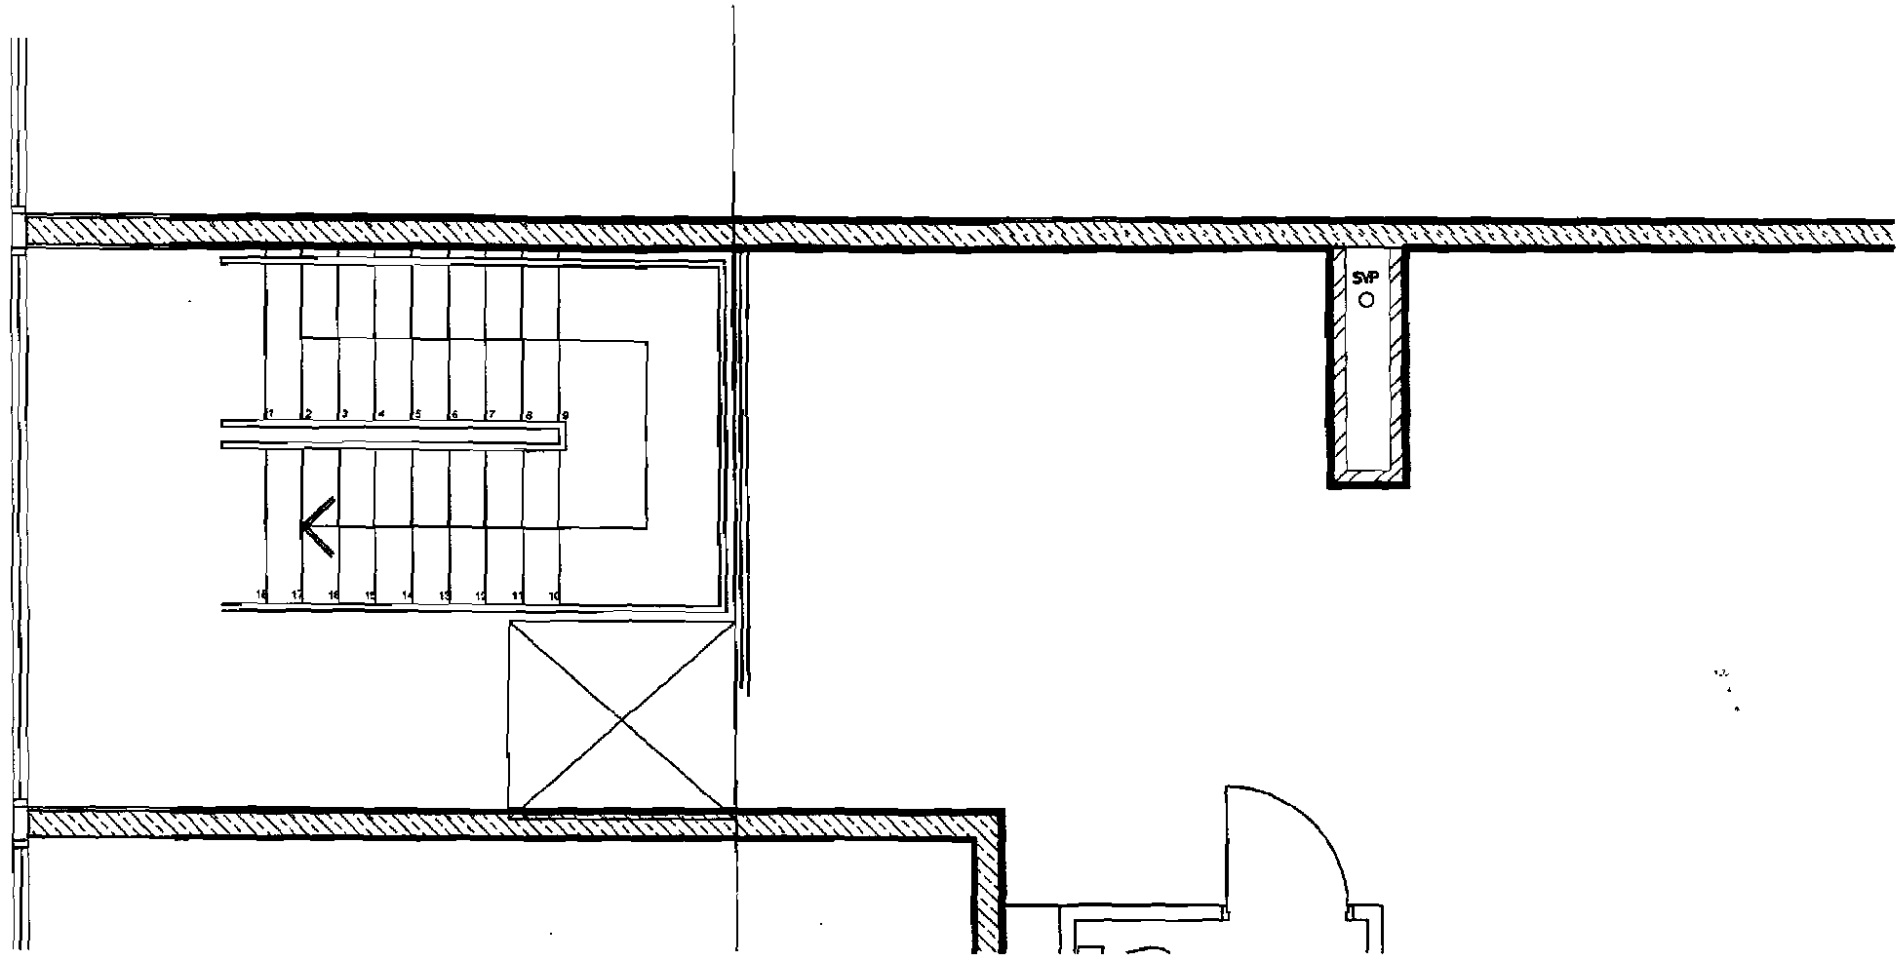


first floor plan

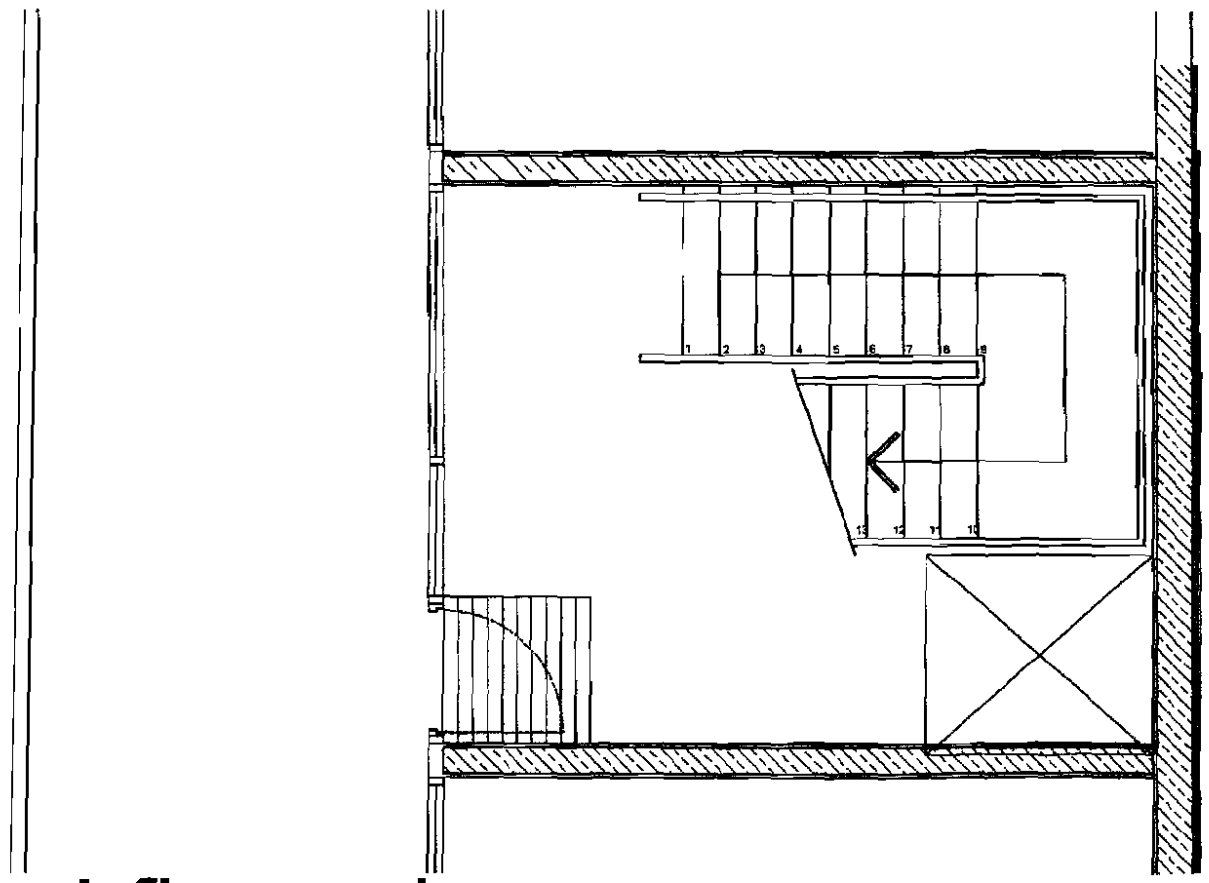

ground floor plan

14 AUG 2008
M
M
FOIL ACTION

Limited reception space

Good access to lift

Stair conforms to abulant disabled regulations

No access to the rear office from stair

Scale 1:50

Option 2
Drawing No. 03