© 2007 RPS Newark

notes :


1. If this drawing has been received electronically it is the recipients responsibility to print the document to the correct scale.
2. All dimensions are in millimetres unless stated otherwise. It is recommended that information is not scaled off this drawing.
3. This drawing should be read in conjunction with all other relevant drawings and specifications.

LAYOUT TO BE CONFIRMED


C1 - REVISION REFERENCE

Transit Unit B
Gross Internal Floor Area

	sq m	sq ft
Warehouse	4,087	43,992
Office		
Grd floor office	250	2,691
1st floor office	250	2,691
Total office	500	5,382
Total Building Area	4,587	49,374

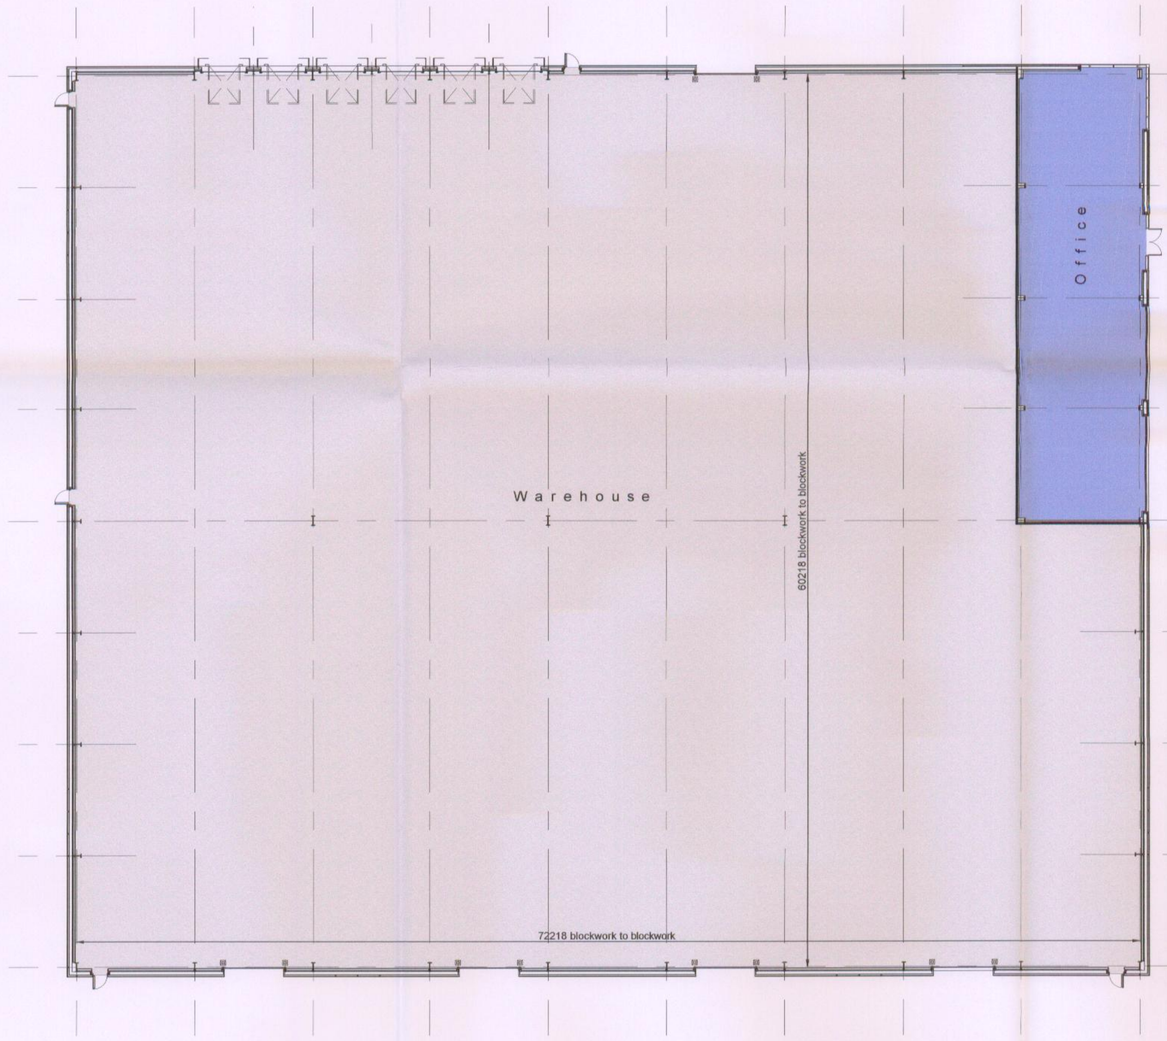

Ground Floor

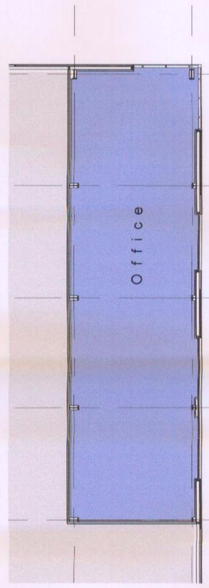

First Floor

PLANNING
RECD
ISSUED
- 6 JUN 2008
REV DATE
A
B
CONSULTEE

1m SCALE 1:200

B	Drawing revised for Planning Issue.	LF	TG	16.05.08
A	External perimeter amended to indicate window & door positions.	LF	TG	14.04.08
rev	amendments	by	ckd	date

RPS
Sherwood House
Sherwood Avenue
Newark, Nottinghamshire
NG24 1QQ
T +44 (0) 1636 605 700
F +44 (0) 1636 610 696
W www.rpsgroup.com
E rpsnewark@rpsgroup.com

Client: MADL

Project: Manchester Airport Transit Units

Title: Unit B Building Layout

Drawing Status	Date Created	Drawing Scale
Preliminary	11.03.08	1:200
Project Leader	Drawn By	Initial Review
TG	LF	TG

Drawing Number: 15435 / A1 / 024

Rev: B