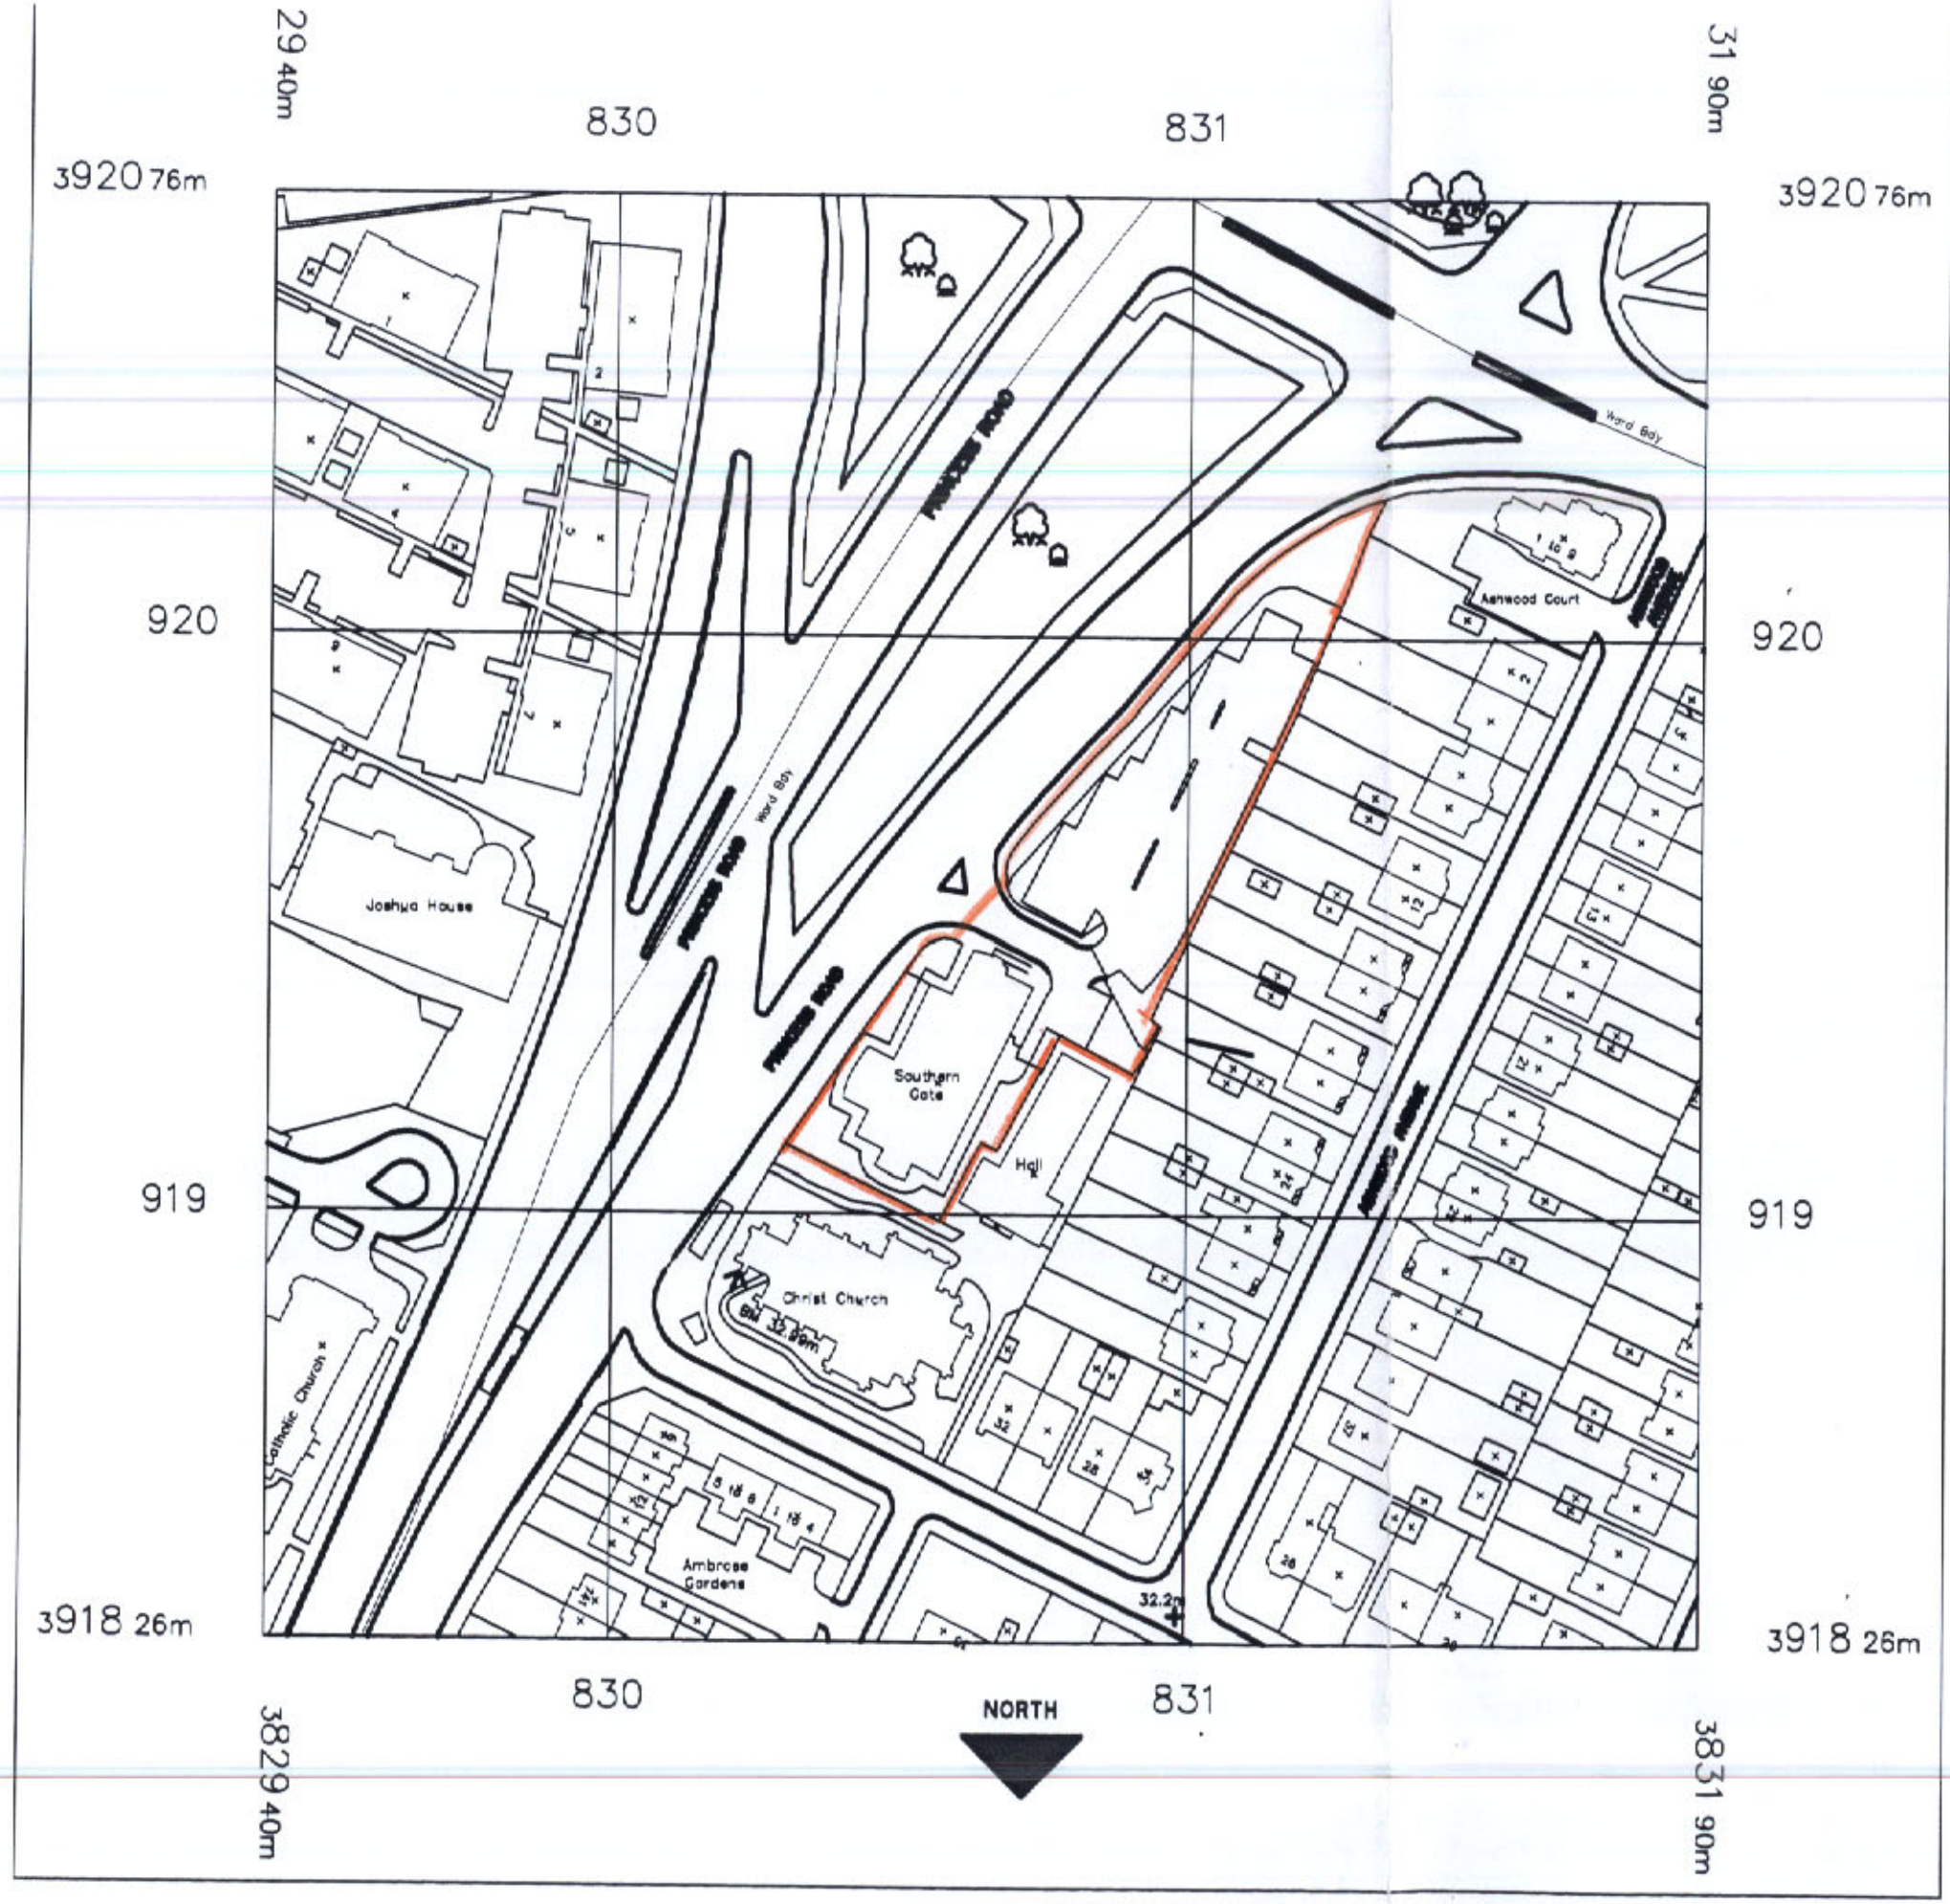


PLEASE NOTE
Dimensions must not be scaled from this drawing.
If in doubt, please ask.

Copyright to remain the property of The Architectural Design Workshop accordance with the Copyright, Designs and Patents Act 1988.

PLANNING
RCV'D
APPLIED
RECD 28 MAR 2008

issue	description	date	drawn	checked
P1	Planning	12.03.08	MS	MS

Client: Great Places Housing Group

Job: New entrance to Southern Gate

Title: **Location Plan**

Scale: 1:1250 @ A3

Job Number	Drawing Number	Issue
60646	01	P1

TADW
ARCHITECTS
6 St Petersgate
Stockport
Cheshire
SK1 1HD
Tel: 0161 477 5338
Fax: 0161 480 8342
Email: mail@tadw.co.uk
www.tadw.co.uk