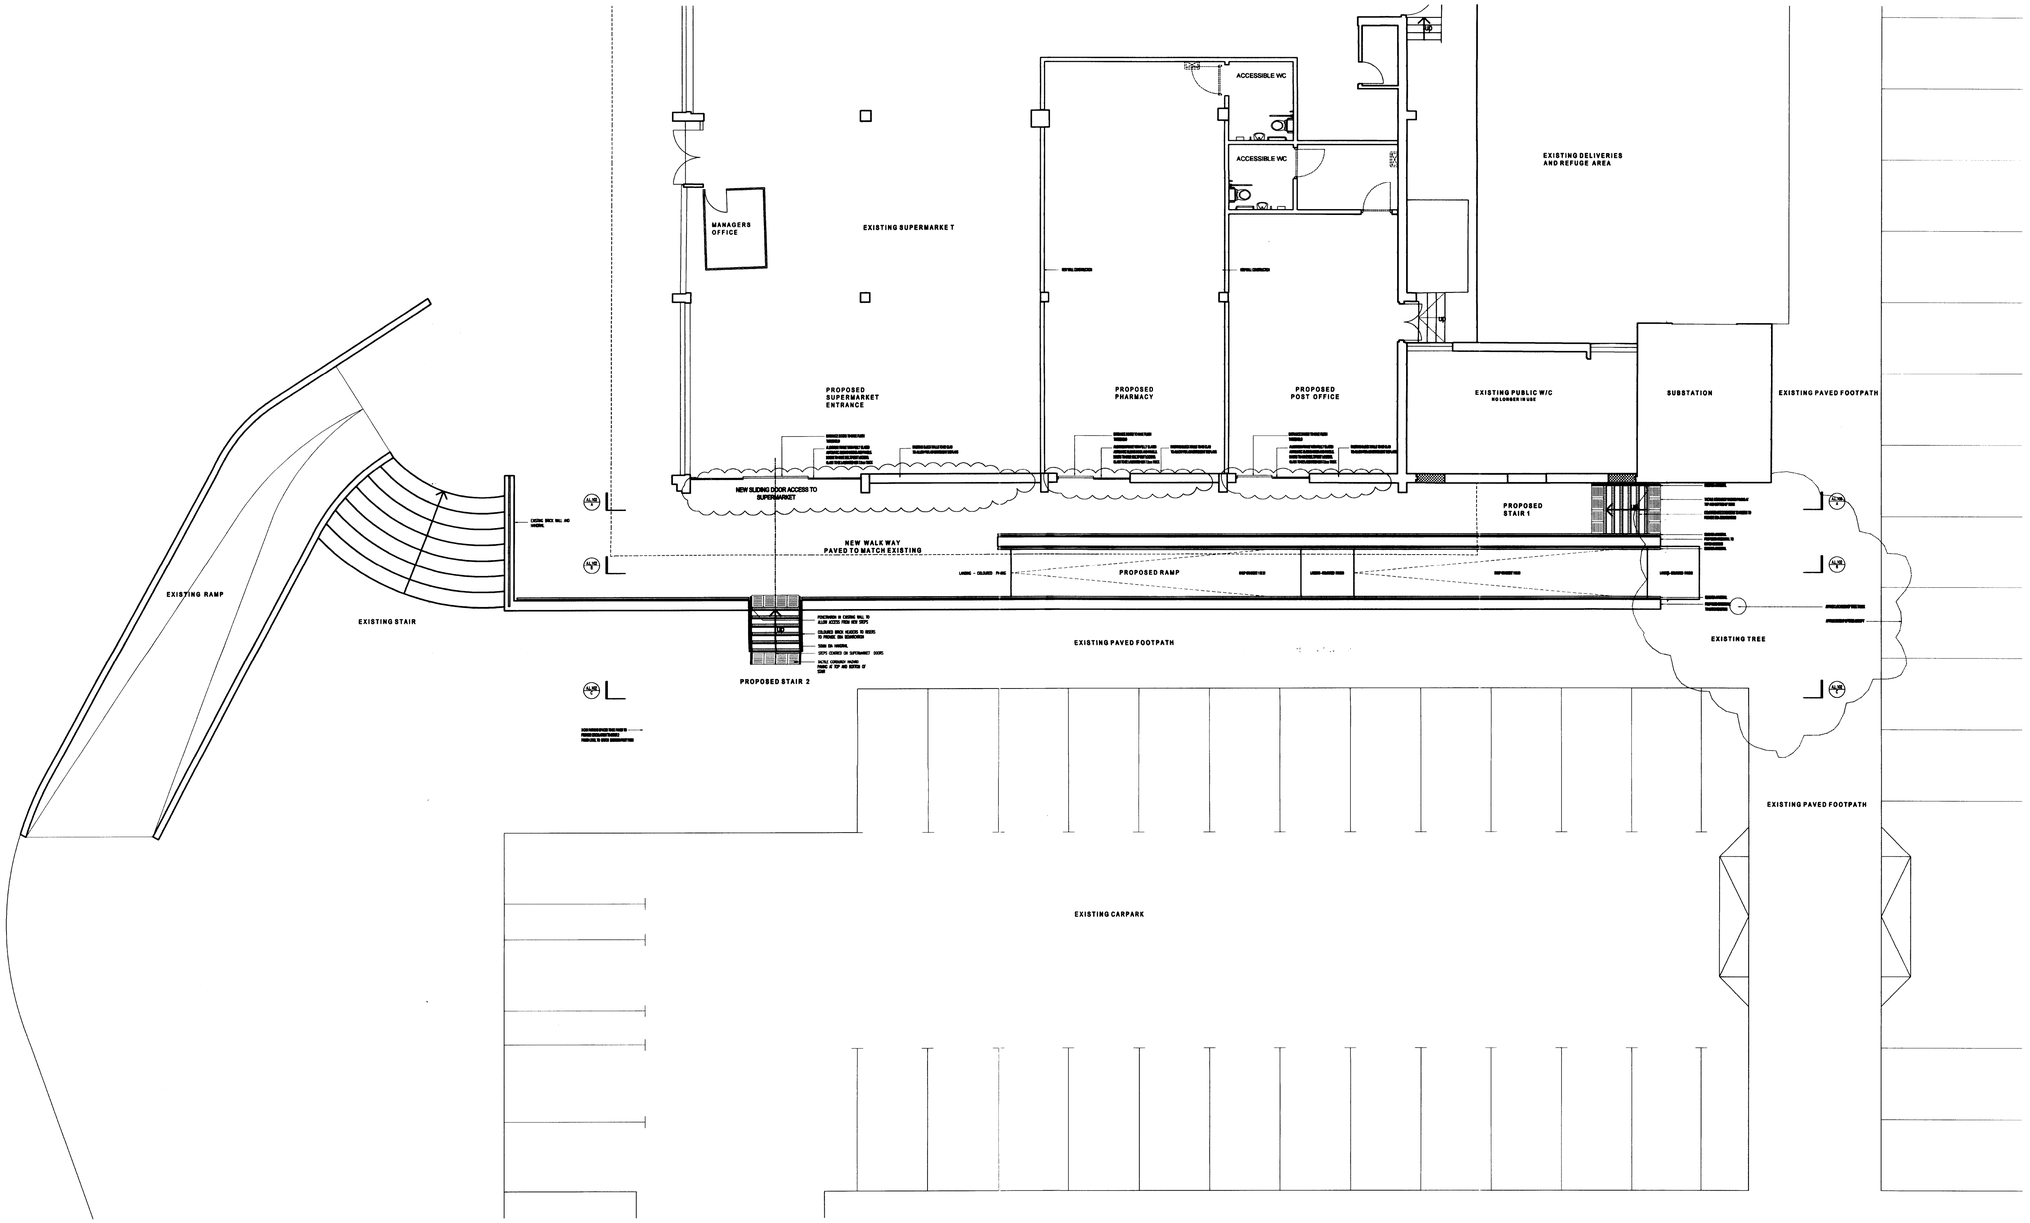

notes

1. DO NOT SCALE FROM THIS DRAWING - USE FIGURED DIMENSIONS ONLY
2. READ IN CONJUNCTION WITH ALL OTHER CONSULTANTS/SPECIALISTS DRAWINGS. REPORT ANY DISCREPANCIES BEFORE AFFECTED WORK COMMENCES
3. ALL SETTING OUT DIMENSIONS TO BE CHECKED ON SITE BY CONTRACTOR BEFORE WORK COMMENCES
4. THIS DRAWING REMAINS COPYRIGHT OF REID ARCHITECTS. COPY/DISTRIBUTE ONLY WITH CONSENT OF AUTHOR

rev. description

A JULY 09 UPDATED SHOP FRONTS FOLLOWING FEEDBACK FROM PLANNERS. SECURITY NOTES ADDED TO WINDOWS AND DOORS.

PL...
ACK'D
REPLIED
RECD 3 - JUL 2009
M
M
M
PLACING

client : NEW EAST MANCHESTER

project : BESWICK PRECINCT

drawing title : PROPOSED PLAN

drawing number : 0819 / A.L. 101

revision : A

drawing status : PLANNING

scale : 1:100 @ A1

date : MAY 2009

checked :

Reid
ARCHITECTS
DESIGNERS
PROJECT MANAGERS
Fairbairn 72 Bentinck Street
Manchester M1 3NZ
T: 0161 234 6591
E: mail@reid-architects.com