
COMPOUND PLAN @ 1:500 SCALE

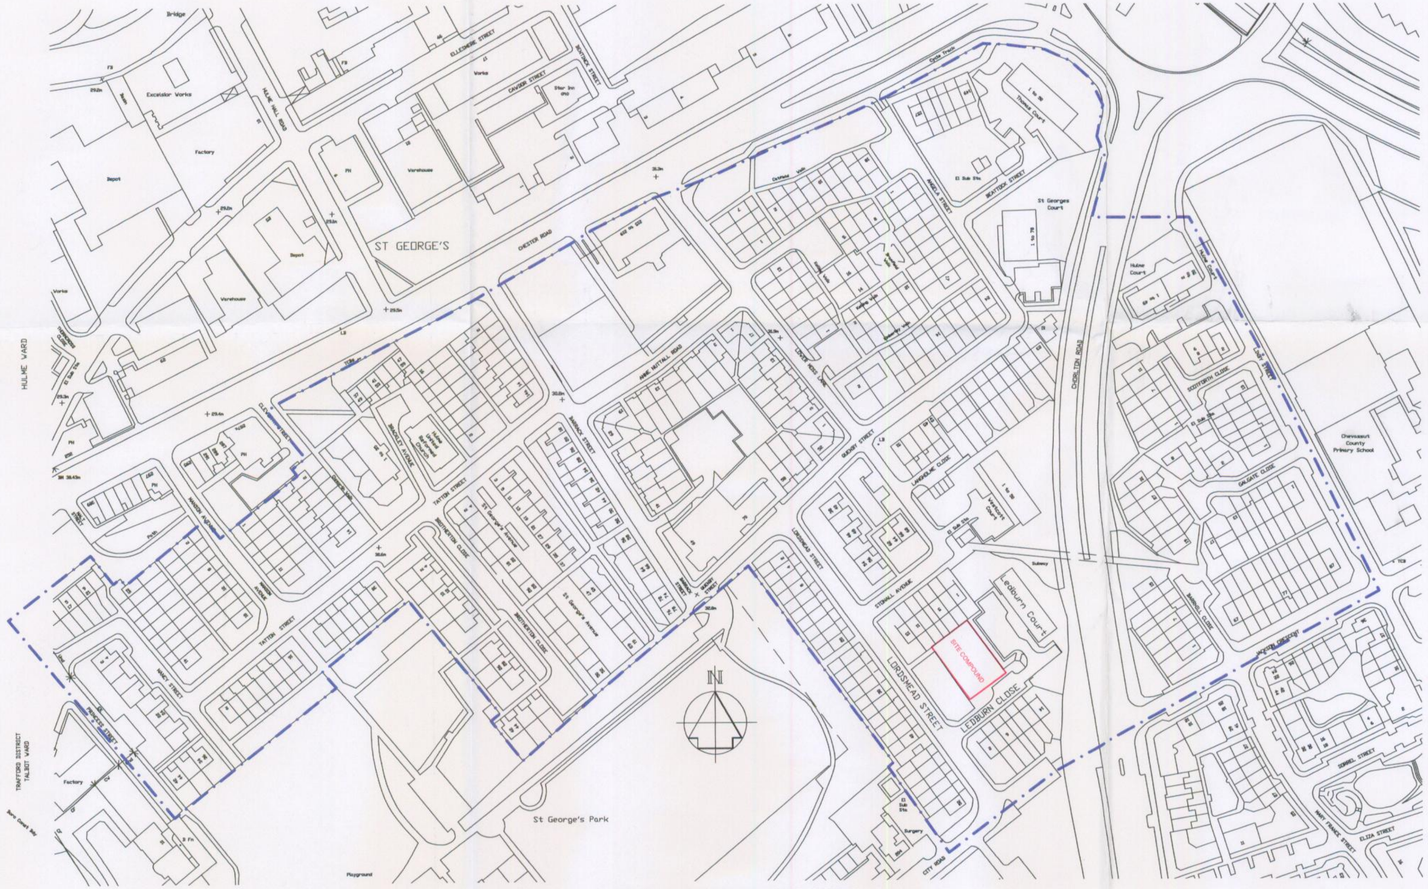

BLOCK PLAN @ 1:1250 SCALE

GENERAL NOTES:

The compound serves one area only as shown: Hulme 1.
Compound to be used for 12 months from July 2008.
All surfaces to be reinstated on completion.
No trees to be removed.
Compound parking restricted to 8 cars or small vans.
For details of temporary fencing refer to separate specification.

"Reproduced from the Ordnance Survey mapping with the permission of the Controller of Her Majesty's Stationary Office © Crown Copyright. Unauthorised reproduction infringes Crown Copyright and may lead to prosecution or civil proceedings". Manchester City Council Licence No. LA076236

REV	DESCRIPTION	DATE	BY

JOB TITLE: CITY SOUTH YEAR 1 WINDOWS PROGRAMME HULME 1 AREA	CHECKED	SCALE: AS SHOWN	COMPUTER FILE	DRAWN
DRAWING TITLE: BLOCK PLAN AND COMPOUND LAYOUT	REVISION / SIZE: A1	DATE: MAR 2008	JOB NO.: CS/33953	DRAWING NO.: BLOCK/PL05

MANCHESTER
CITY COUNCIL
Housing Technical Services
Group 2
Room 8031
Town Hall
Manchester
M60 2JT

RECD 19 MAR 2008