Ordnance Survey®

Mapping and Data Centre

0 20 m

Scale: 1:1250

UK MAP CENTRE .com

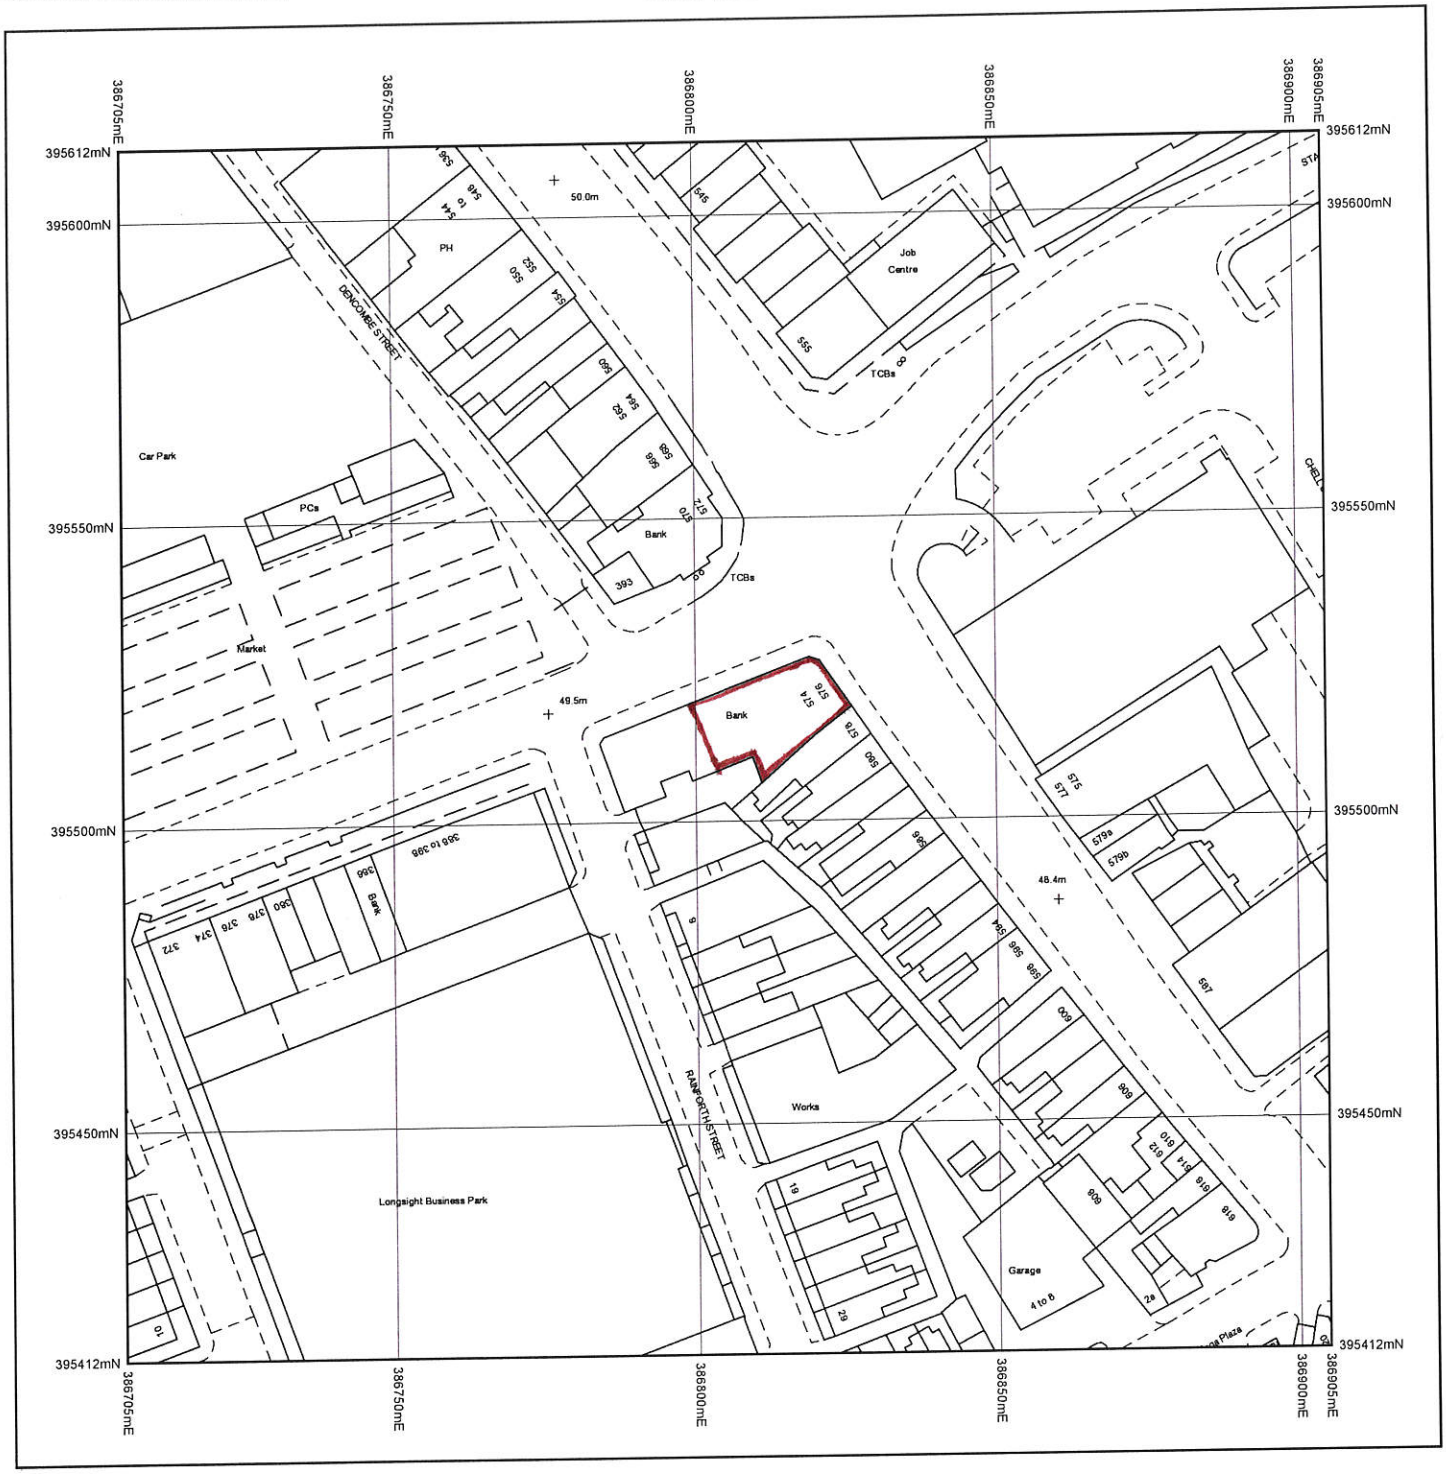


© Crown Copyright and database rights 2012 Ordnance Survey 100048957. The representation of road, track or path is no evidence of a boundary or right of way. The representation of features as lines is no evidence of a property boundary.

Supplied by: www.ukmapcentre.com
Serial Number: 15297
Centre Coordinates: 386805,395512
Production Date: 17 Aug 2012 22:23

574-576, STOCKPORT ROAD, MANCHESTER, M13 0RQ

LONGSIGHT