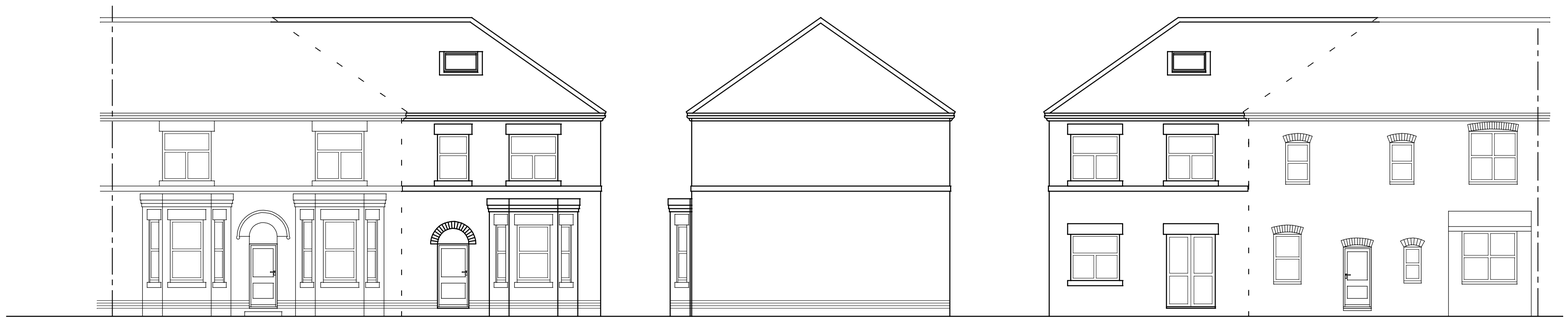

Front Elevation - 1-100

Side Elevation - 1-100

Rear Elevation - 1-100

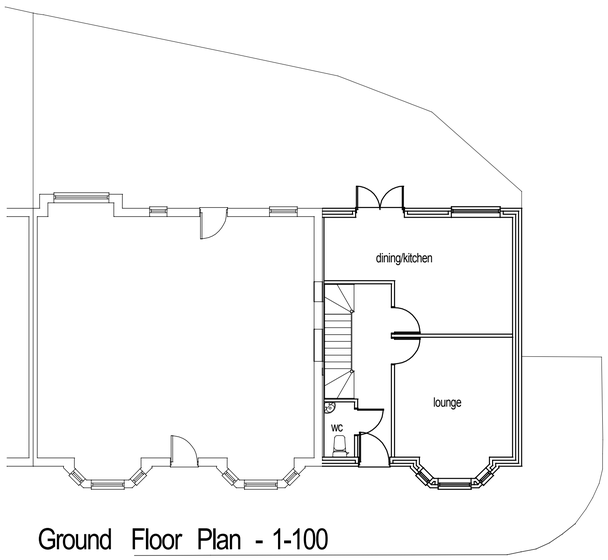

Ground Floor Plan - 1-100

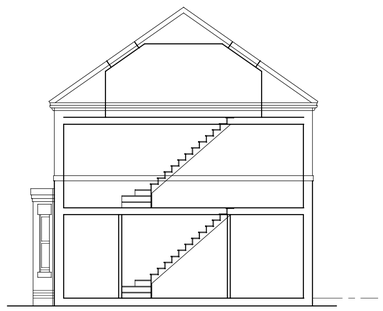

Section - 1-100

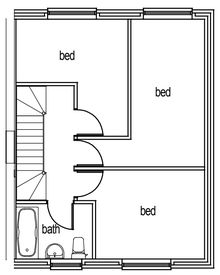

First Floor Plan - 1-100

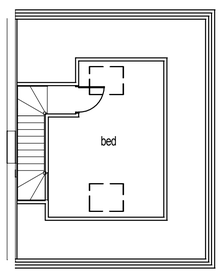

Second Floor Plan - 1-100

Ordnance Survey (c) Crown Copyright 2011. All rights reserved. Licence number 100020449

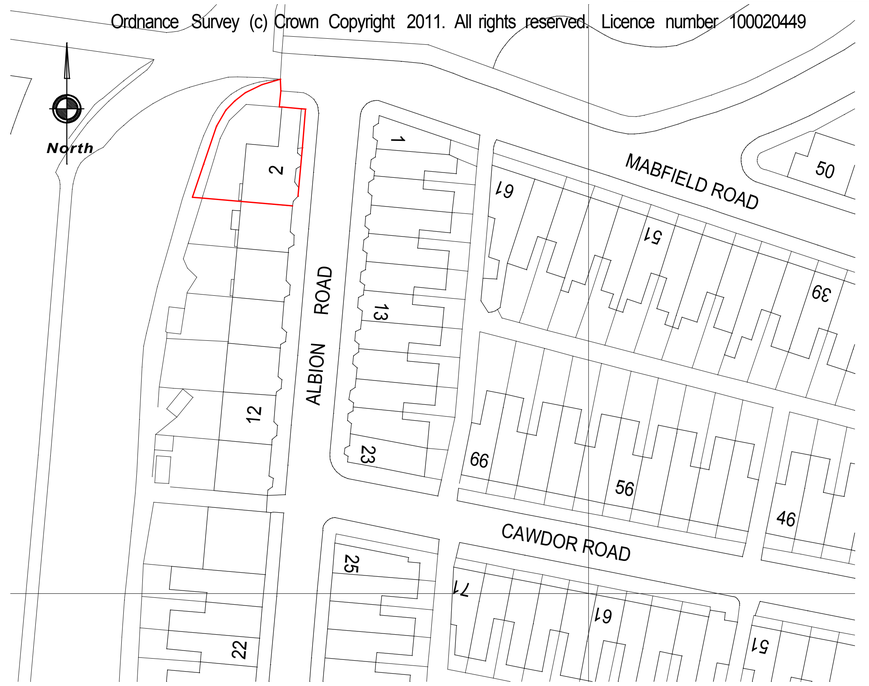

Site Location Plan - 1:500@A1

Land adjacent to No. 2 Albion Road, Fallowfield, Manchester, M14 6LT

Building as proposed 22/02/2013

KendalByrne
NHBC
Registered house builder
2 Parsonage Road
Withington
Manchester
M20 4PQ
Tel: 0161 445 5656
E-mail: kendalbyrne@hotmail.com