



Site Plan @ 1:200

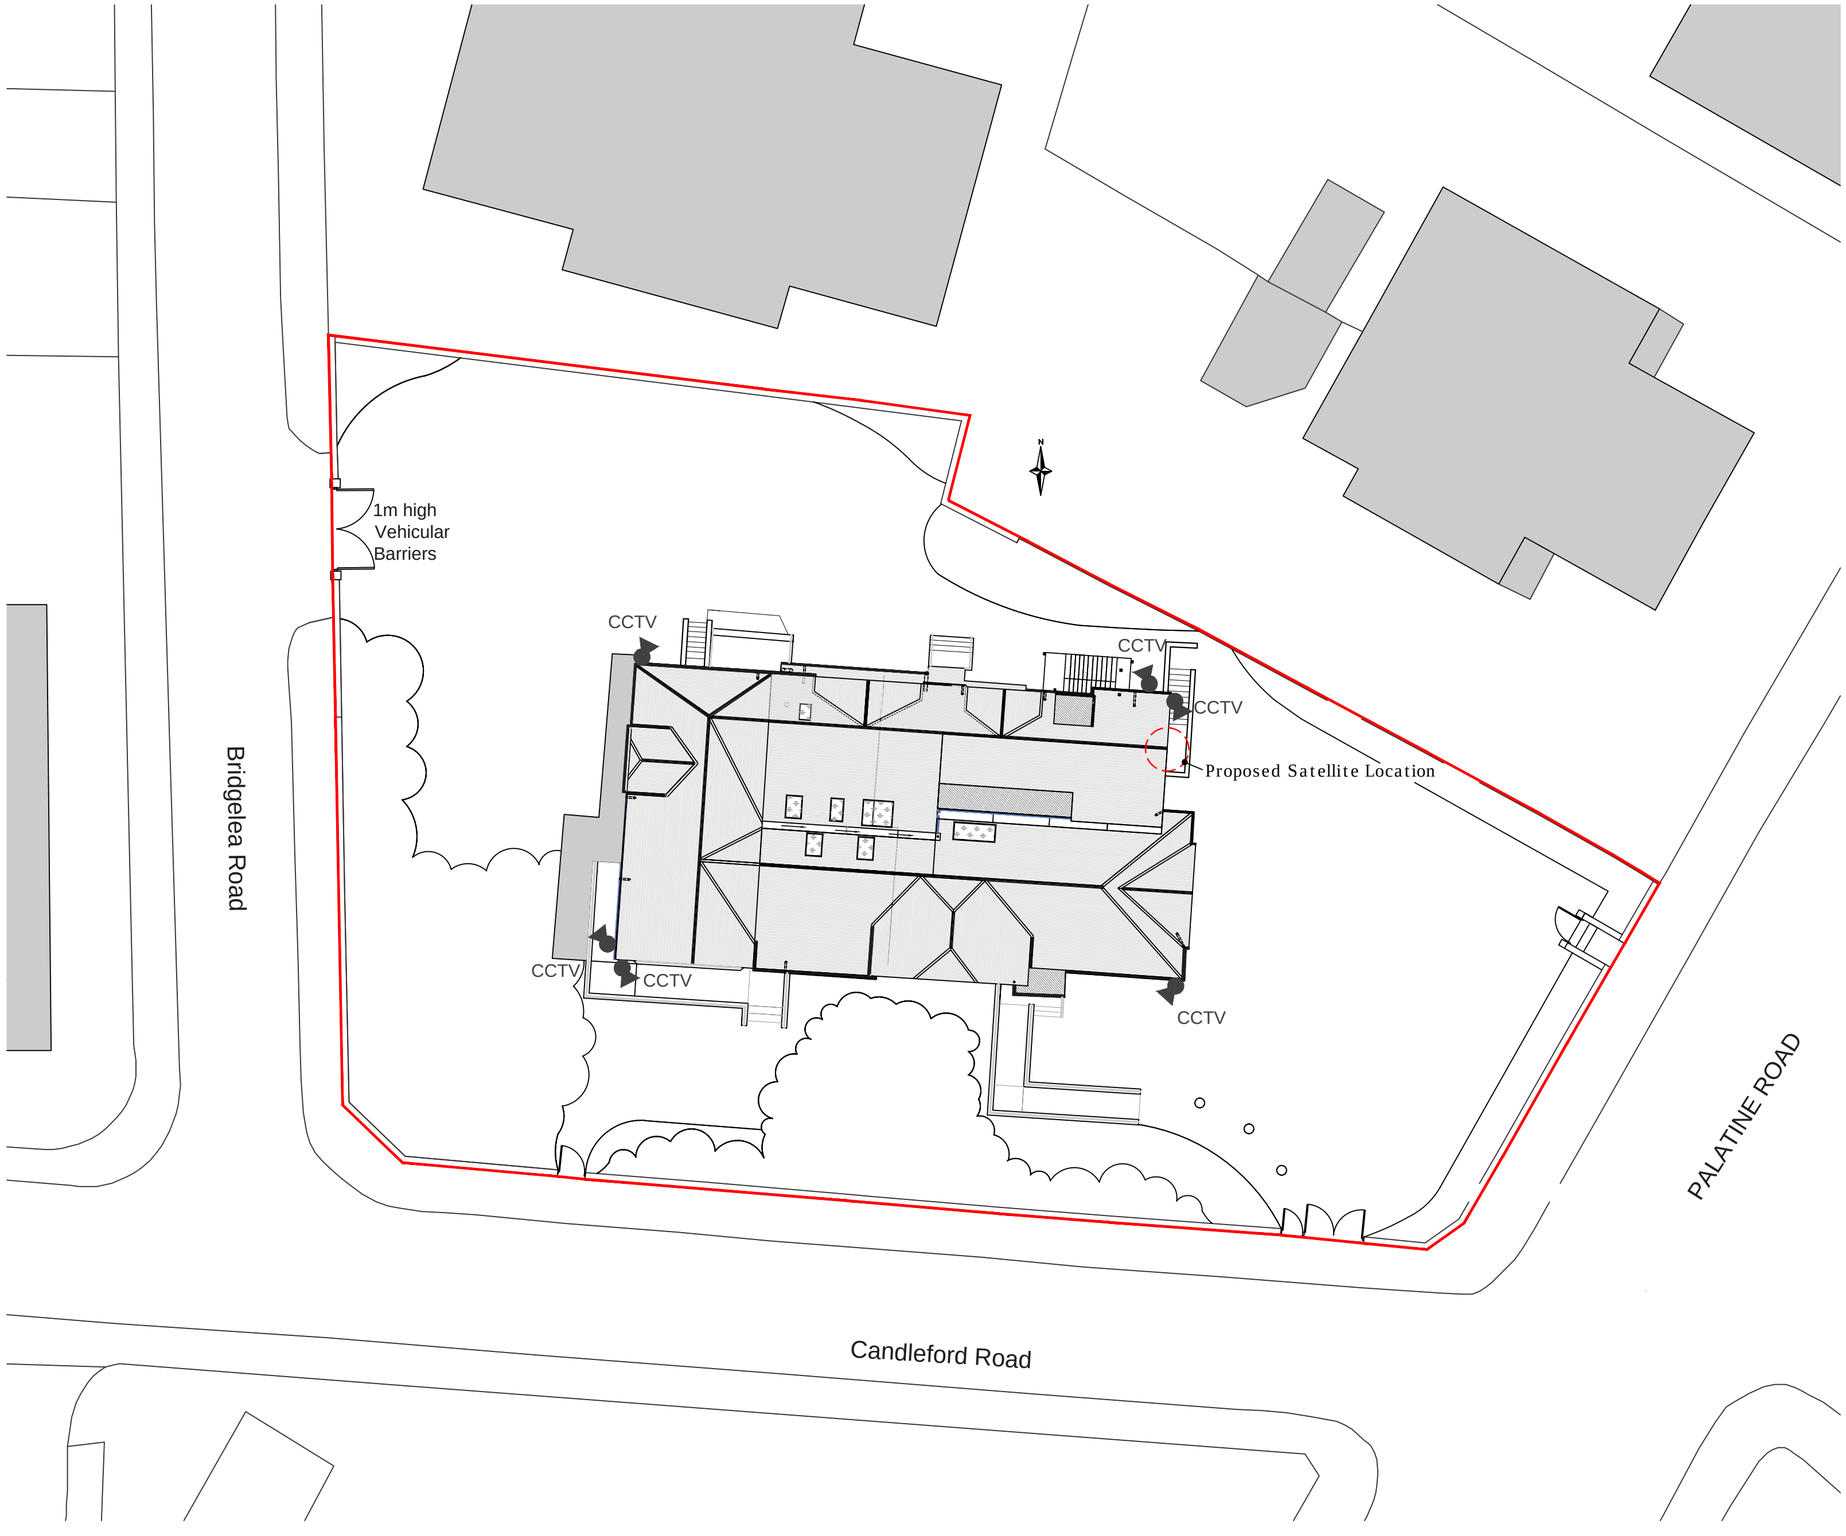


Location Plan @ 1:1250


Proposed Satellite Details

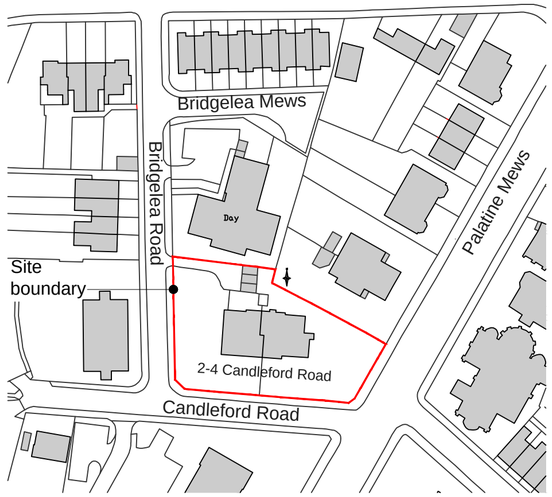

Front View

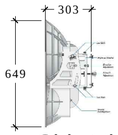

Side View

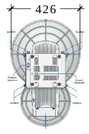

Rear View



Indicative view of elevation

See attached product details

1633/16

Proposed CCTV and
Satellite Installation

1:1250, 1:200 @A2

Client: Christies NHS Foundation

2 - 4 Candleford Road
Withington
Manchester, M20 3JH

David Trowler Associates
Chartered Building Surveyors - CDM Co-ordinators - Access Consultants
100-104 Wallasey Village, Wallasey, Wirral. CH45 3LQ
Tel: 0151 630 1227
Fax: 0151 630 1447
mail@davidtrowlerassociates.co.uk
www.davidtrowlerassociates.co.uk

Dwg. JG | Ch. SJ

Date : April 2013

planning