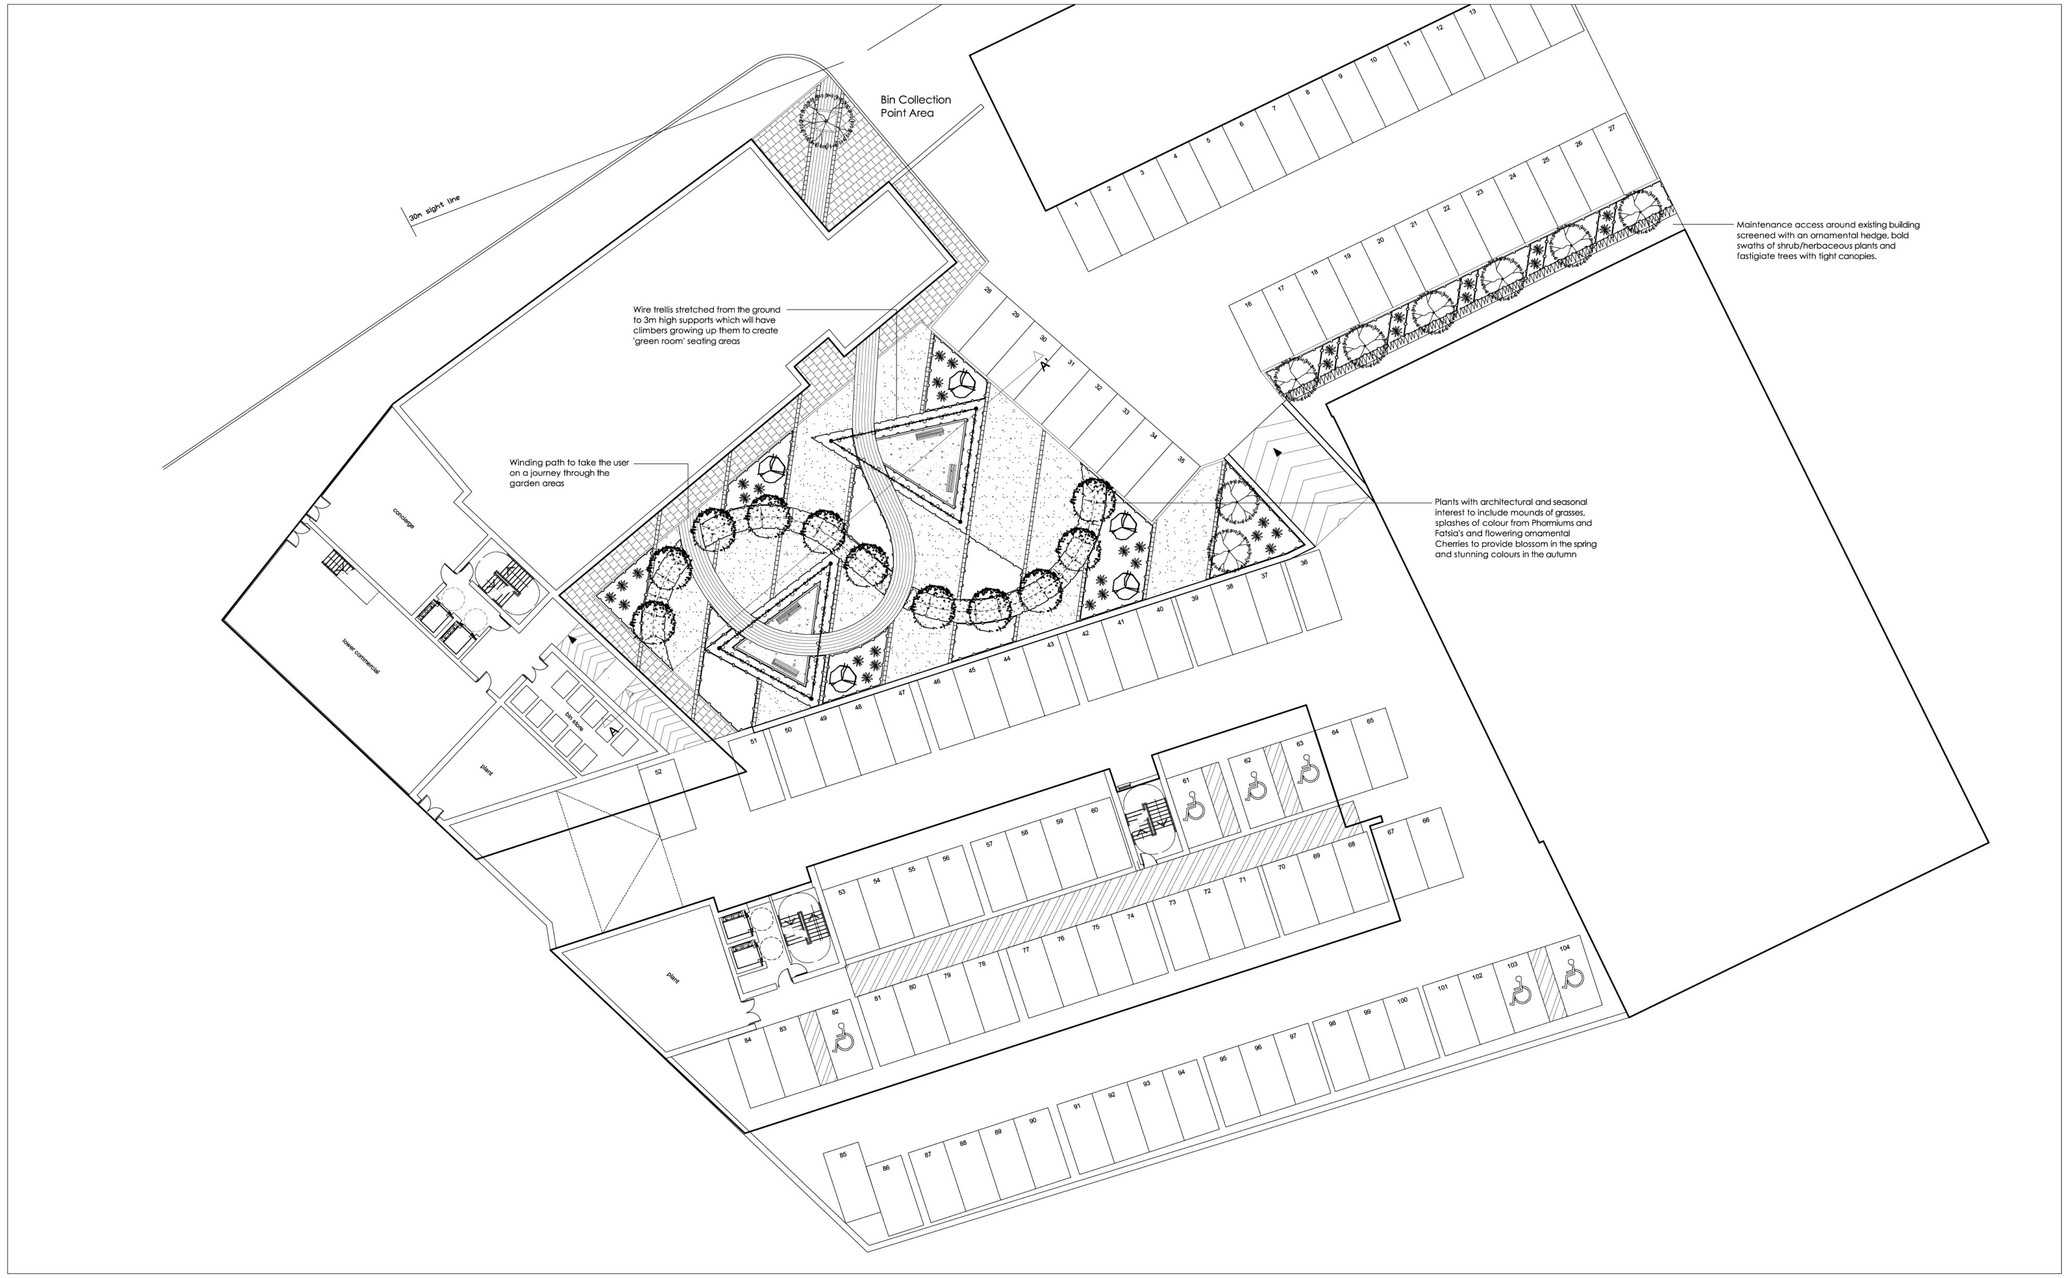

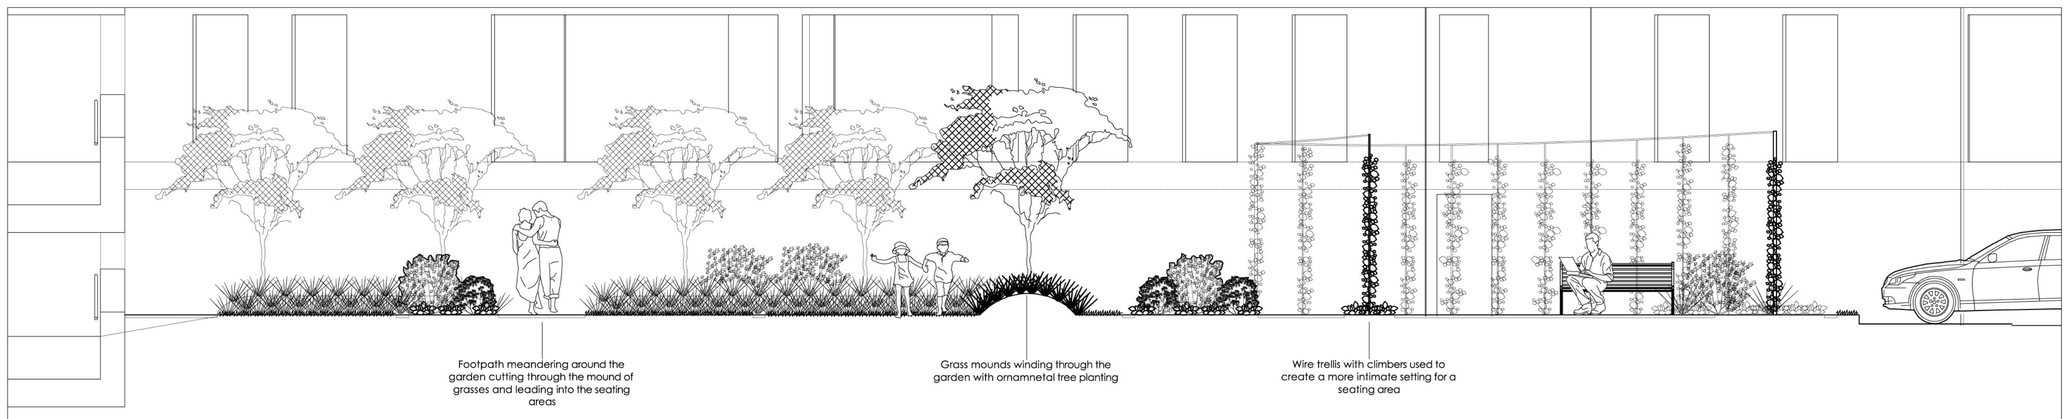

Section A - A'

Scale 1:50

Legend

SOFTWORKS

- Feature street tree set in tree grille; Advanced Nursery Stock, 16-18cm girth, 4.5-6.25m height e.g. Carpinus betulus 'Frans Fontaine'
- Fastigiate tree within soft landscape; Extra Heavy Standard, 14-16cm girth, 4.0-4.5m height e.g. Prunus x hillieri 'Spire'
- Ornamental feature tree; Extra Heavy Standard, 14-16cm girth, 4.0-4.5m height e.g. Prunus sargentii'
- Small tree/large shrub; 2m height RB/Container e.g. Amelanchier lamarkii and Rhus typhina
- Specimen feature shrubs, 12-20L containers e.g. Phormium sp, Fatsia japonica and Skimmia sp.
- Climbers on metal cables, 20L containers, 2.0m high e.g. Trachelospermum jasminoides and Vitis coignetiae
- Ornamental shrub planting; to be 3L containers, planted at 3-5 plants per m² e.g. Alchemilla mollis, Escallonia sp and Hebe sp.
- Ornamental grasses and bold foliage shrubs; to be 3L containers, planted at 3-5 plants per m² e.g. Miscanthus 'Gracillimus', Festuca glauca and Heuchera 'Palace Purple'
- Ornamental hedge; to be Prunus lusitanica, 40-60cms high, 3L conainers, 4 plants per lin/m
- Grass

HARDWORKS

- 400mm high rounded mound to form planting bed
- Textured surface paving, 450 x 450mm Colour: Light Granite
- Textured surface paving, 200 x 300mm Colour: Anthracite Basalt (Dark Grey)
- Bound gravel surface to seating areas Colour: Natural/light
- Block Paving, 200 x 200mm blocks Colour: Anthracite Basalt (Dark Grey)
- Metal cables spaced 750mm apart bolted from the ground to a 3m high taught wire to create triangular 'rooms' Please refer to section
- Seating within the courtyards

tpm landscape
chartered landscape architects

4th Floor Studio 10 Little Lever St Manchester M1 1HR
tel 0161 235 0600 fax 0601 email info@tpmlandscape.co.uk

Client
City Blaze

Project
Rubber Works, Dantzic St.

Description
Landscape Proposals

Status
For Approval

Scale	Drawn	Date
1:200	EC	Mar 07
Job number	Drawing number	Revision
703	01	-

Copyright tpm landscape Ltd