
ALL COPYRIGHT RESERVED BY ATELIER TL LTD

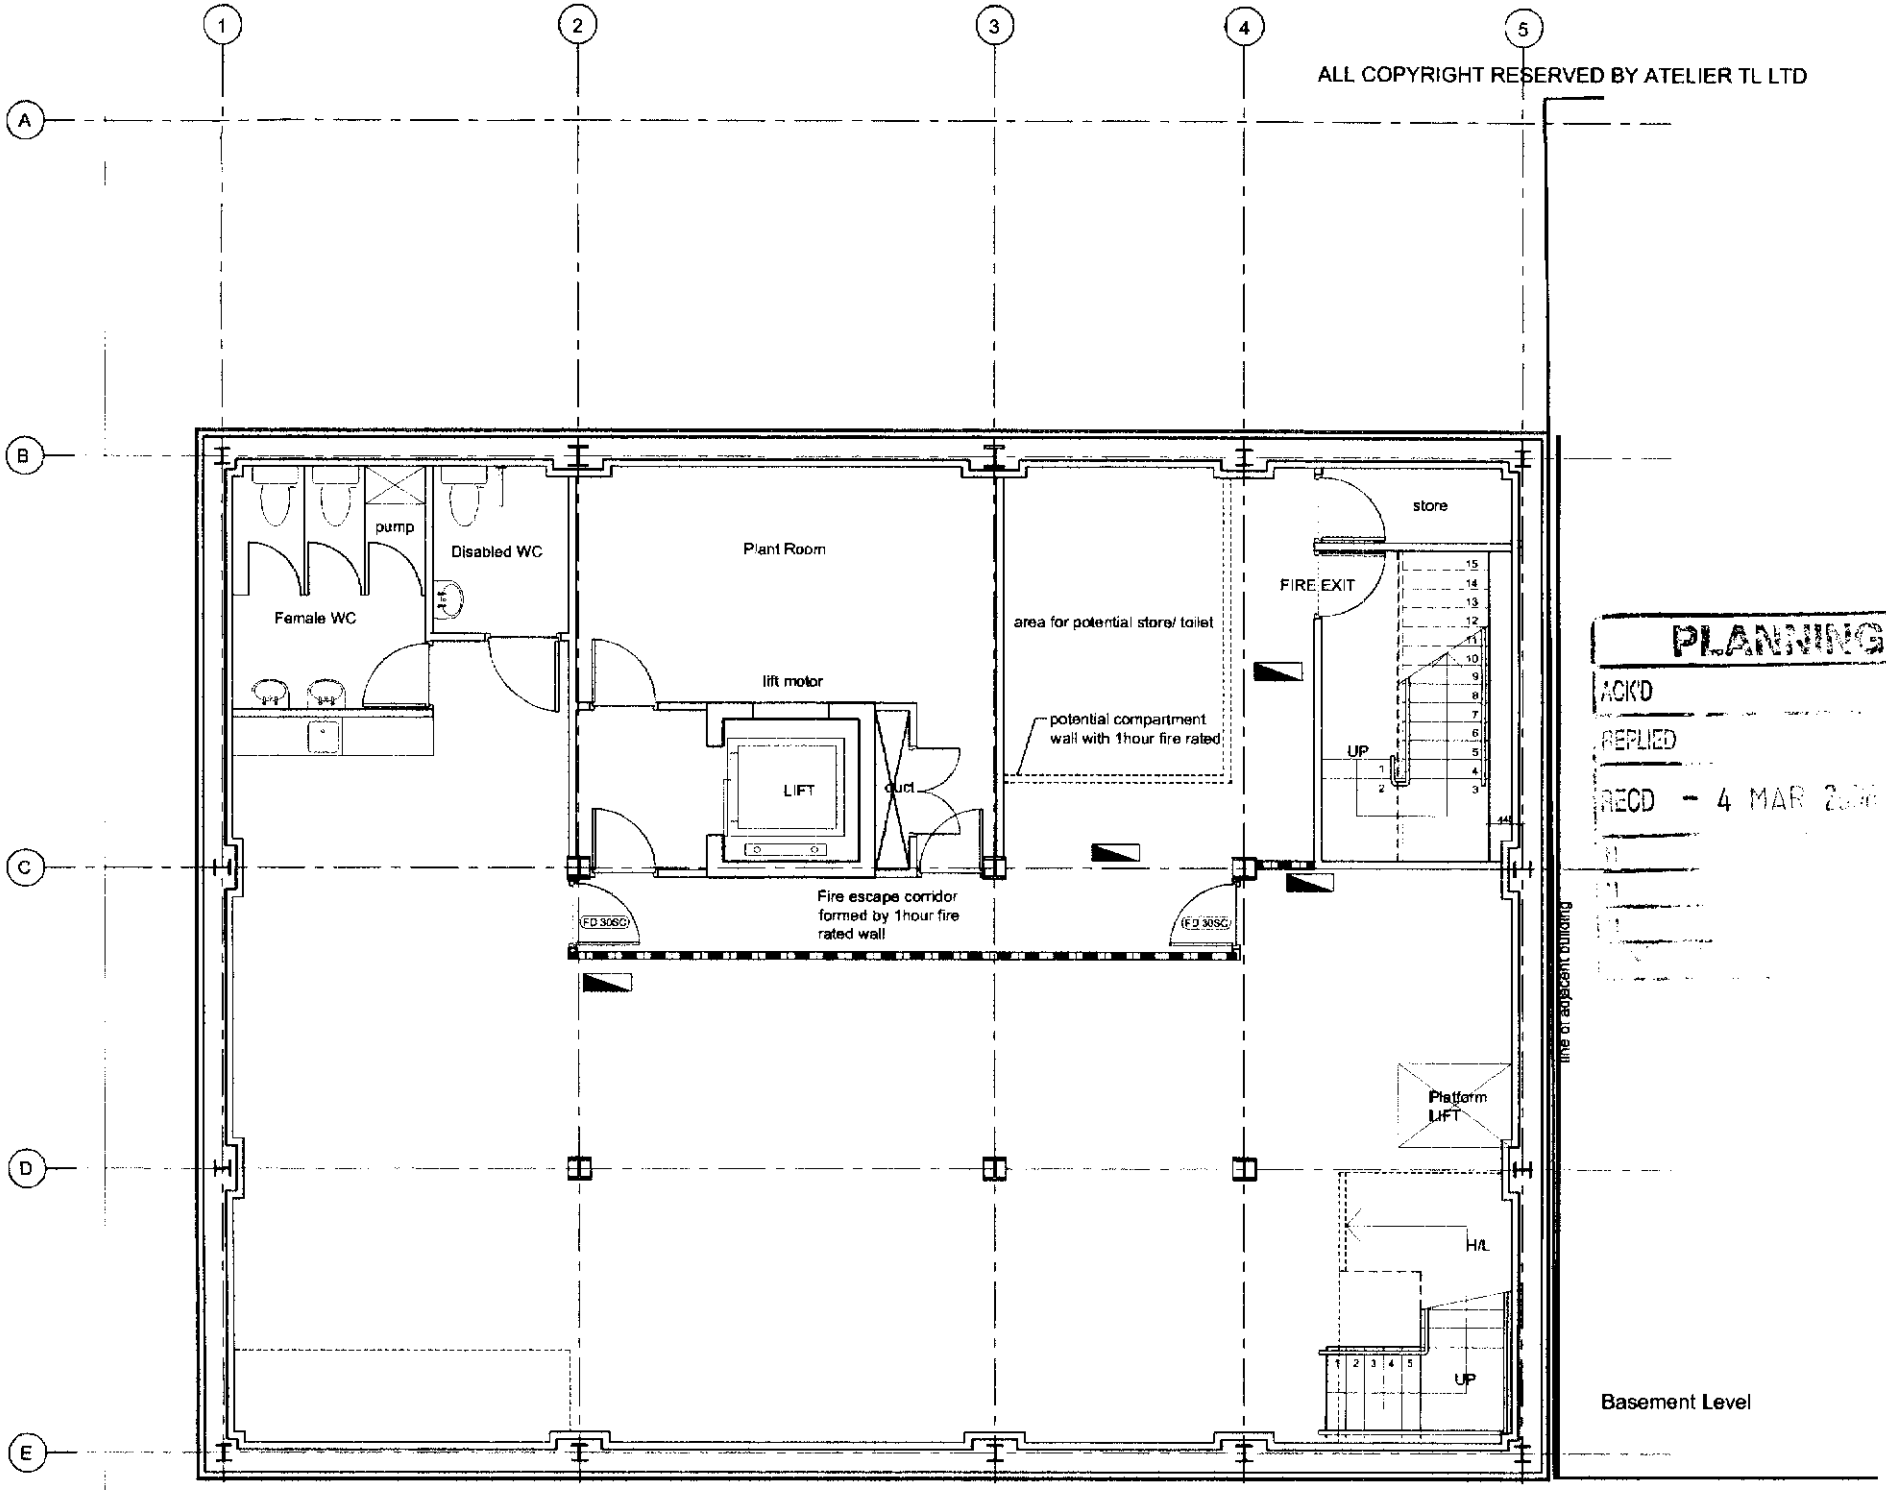

PLANNING
ACK'D
REPLIED
RECD - 4 MAR 2

Basement Level