This drawing is copyright & the property of EC Harris & must not be copied in whole or in part without their written permission. Copyright is reserved. ©
This drawing must not be scaled. The Contractor is to report all dimensional discrepancies & errors to the Contract Administrator prior to construction commencing. It is essential that this drawing is read in conjunction with all specifications/schedule of works & that all works are included for.

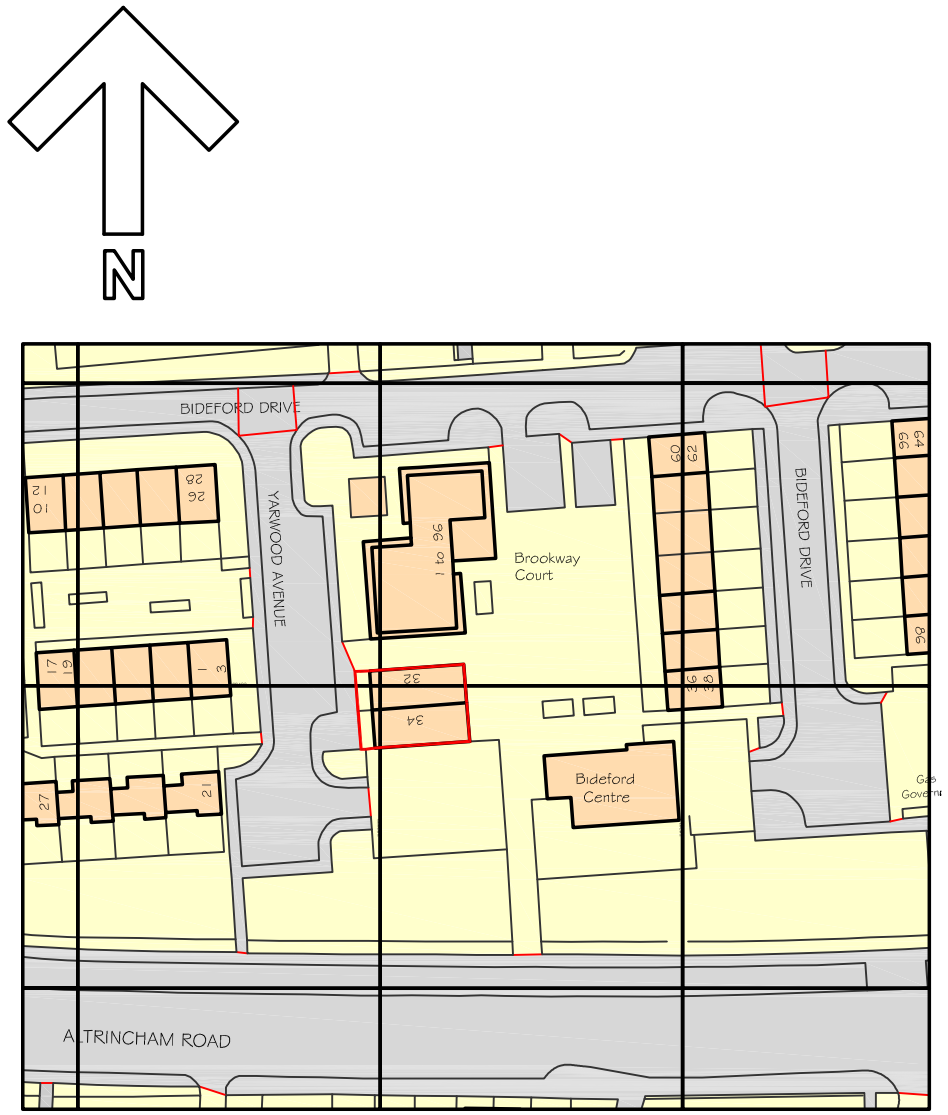

Ordnance Survey, (c) Crown Copyright 2012. All rights reserved. Licence number 100020449

ROYAL OAK - 3454223
LOCATION PLAN @ 1:1250
230sqm

1:1250
0M 50M 100M

0mm 40mm 80mm
1:1

Revisions	Comments	Dates
Client BANK OF IRELAND		Date 18.04.2012
		Drawn KS
Project title OFFSITE ATM SURVEYS BIDEFORD MINI MARKET, BAGULEY M23 0QN		Approved
		Scale 1:1250@A3
Drawing title ROYAL OAK POST OFFICE LOCATION PLAN		Job No. 15961100
		Dwg. No. RO/01

N:\CAD\Blocks\CAD Templates\ech_rsd_grey_cmyk.png

EC HARRIS LLP
Midsummer Court,314 Midsummer Boulevard, Milton Keynes MK9 2UB
Tel: 01908 397366 Fax: 01908 397399
information@echarris.com
www.echarris.com