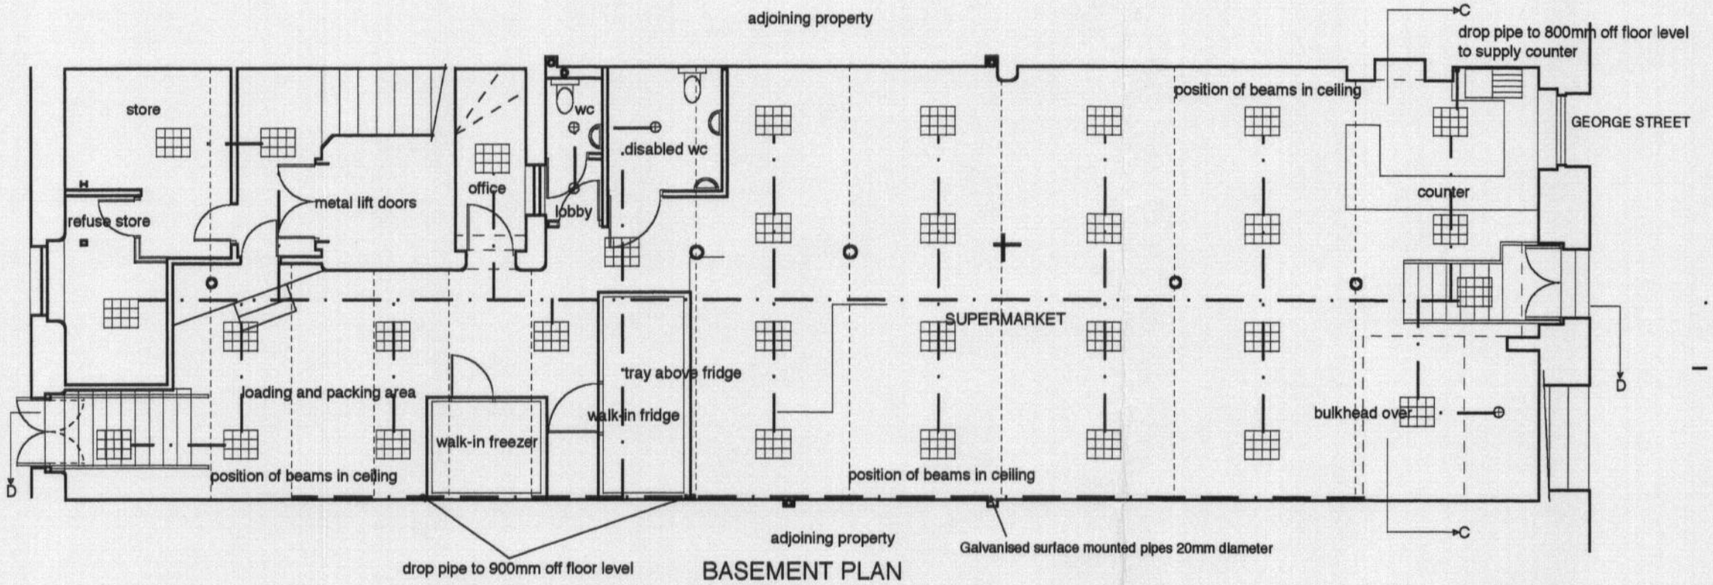



BASEMENT PLAN

Fluorescent light 150x500x600mm


Fluorescent light bulkhead

Galvanised cable tray 20x100mm

Galvanised surface mounted pipes 20mm diameter

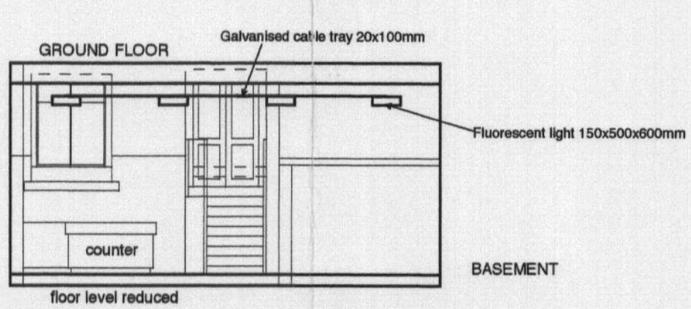

SECTION C-C

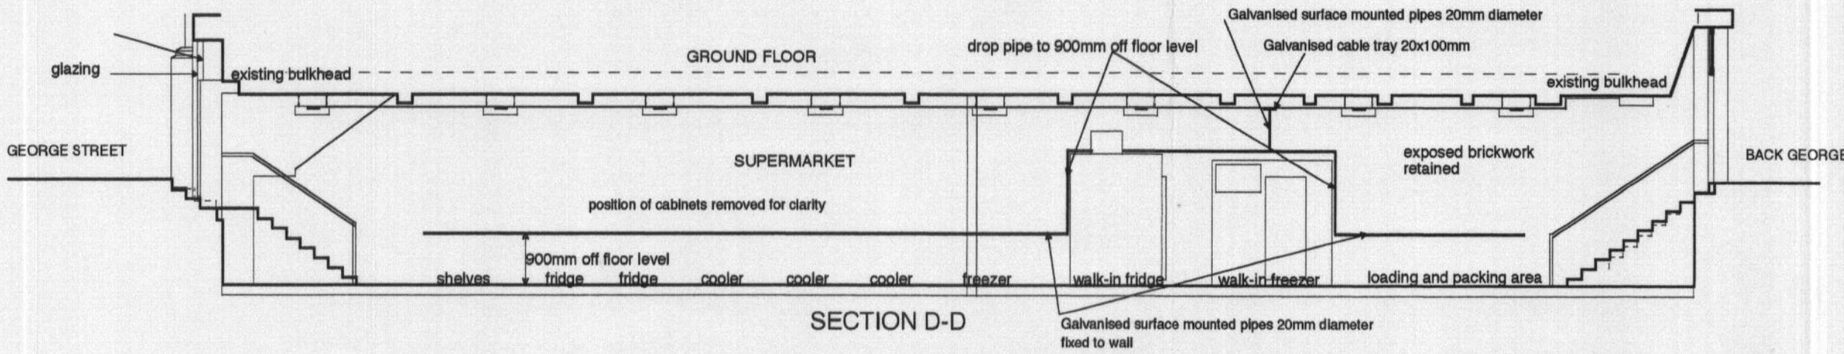

SECTION D-D

PLANNING
ACK'D
REPLIED
RECD 25 JAN 2010
SCD DATE

Rev A Date 21-01-10 Various to planners requirements

LEE ARCHITECTS LTD
1/F Cypress House
3 Grove Avenue Wilmslow
Cheshire SK9 5EG
T 01625 527448
F 01625 521946
M 07710 539748
E info@leearchitects.co.uk
copyright reserved

CLIENT	Mr and Mrs Chan
PROJECT	48a George Street China Town Manchester
DRAWING	Scheme A Floor Plan Electrical Services
DRAWING NUMBER	L485/ 15rA
DATE 28-09-09	SCALE 1:100@A2

LEE ARCHITECTS LTD

1/F Cypress House 3 Grove Avenue Wilmslow Cheshire SK9 5EG
T 01625 527448 F 01625 521946 M 07710 539748
E info@leearchitects.co.uk www.leearchitects.co.uk

BASEMENT
George House
48A George Street
Manchester
M1 4HF

24th December 2009.

Sample Materials

Please refer to drawing number L485 / 15




GALVANISED CABLE TRAY



GALVANISED PIPE



GALVANISED PIPE JUNCTION BOX




GALVANISED SPIRAL DUCTWORK