

Plans prepared for Local Authority approval

All dimensions to be checked on site

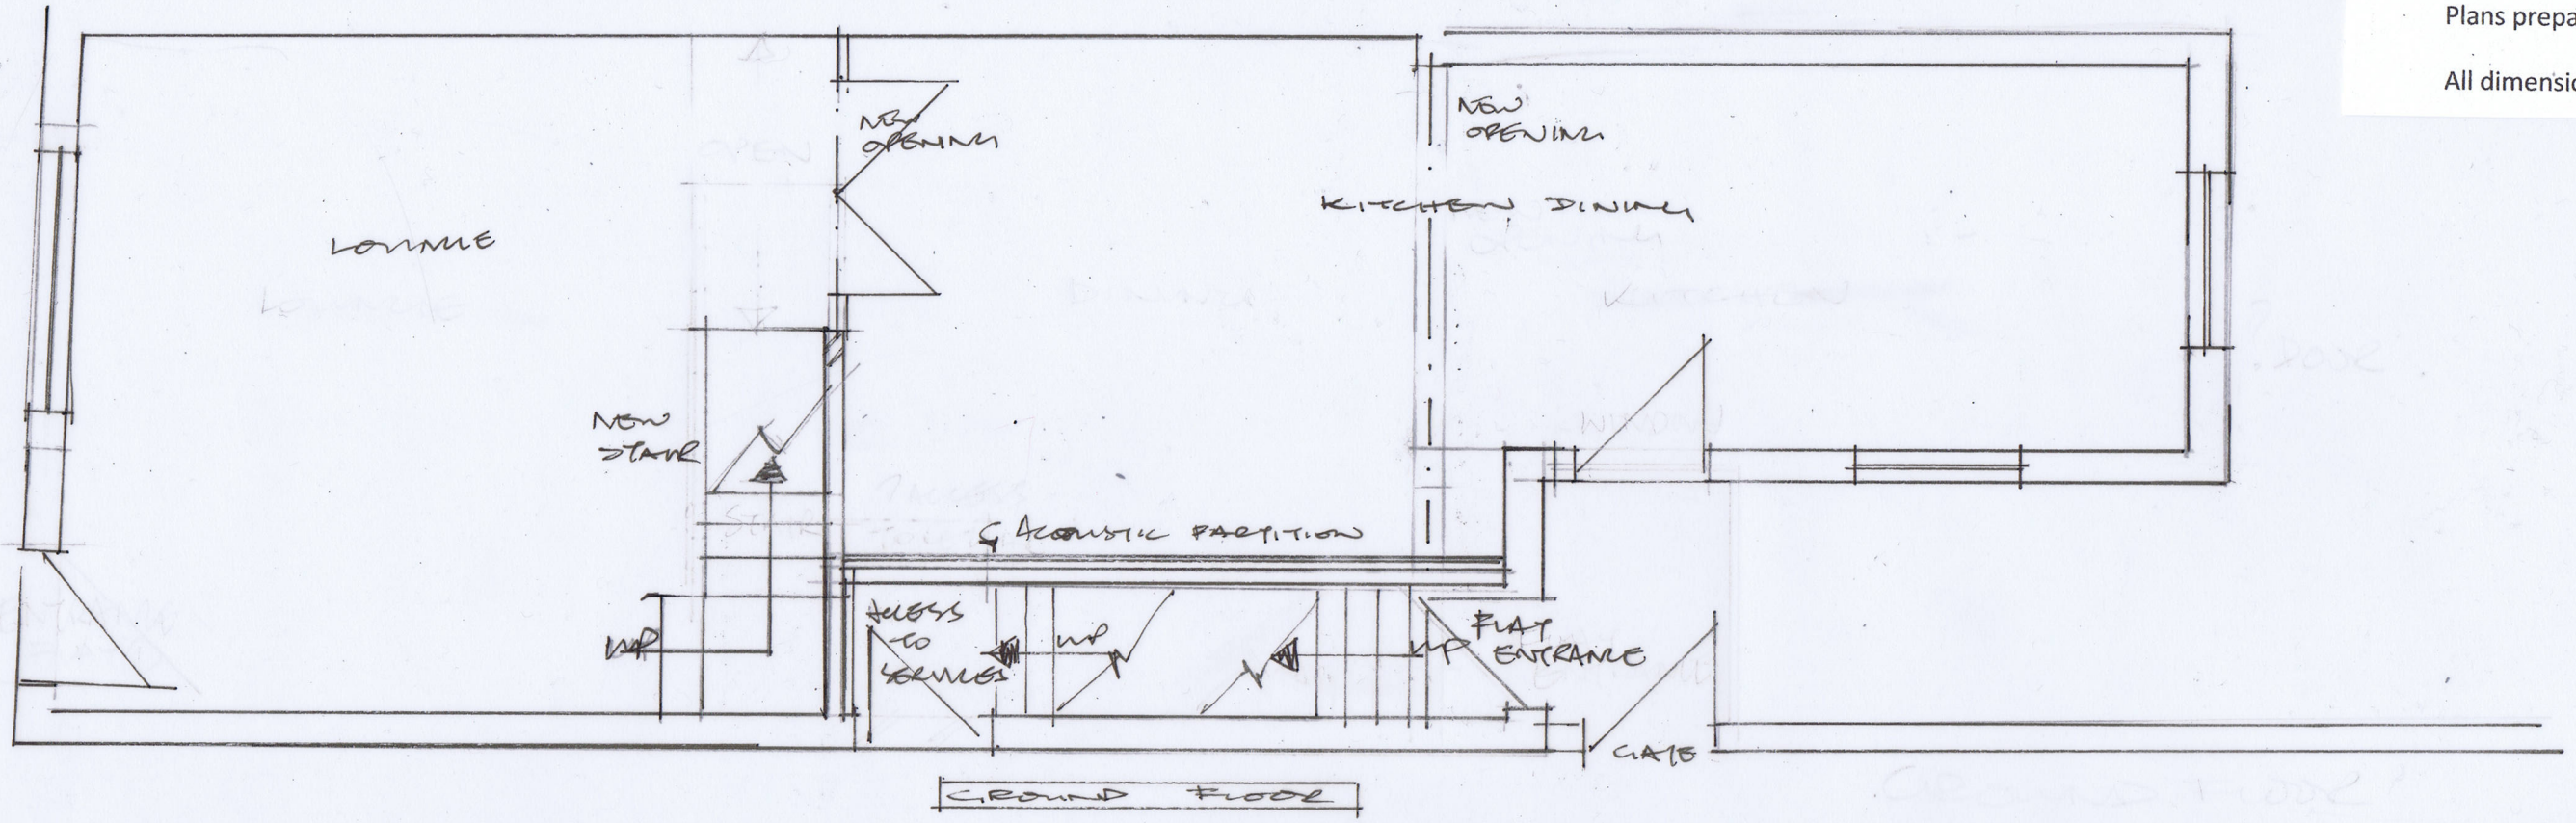

GROUND FLOOR

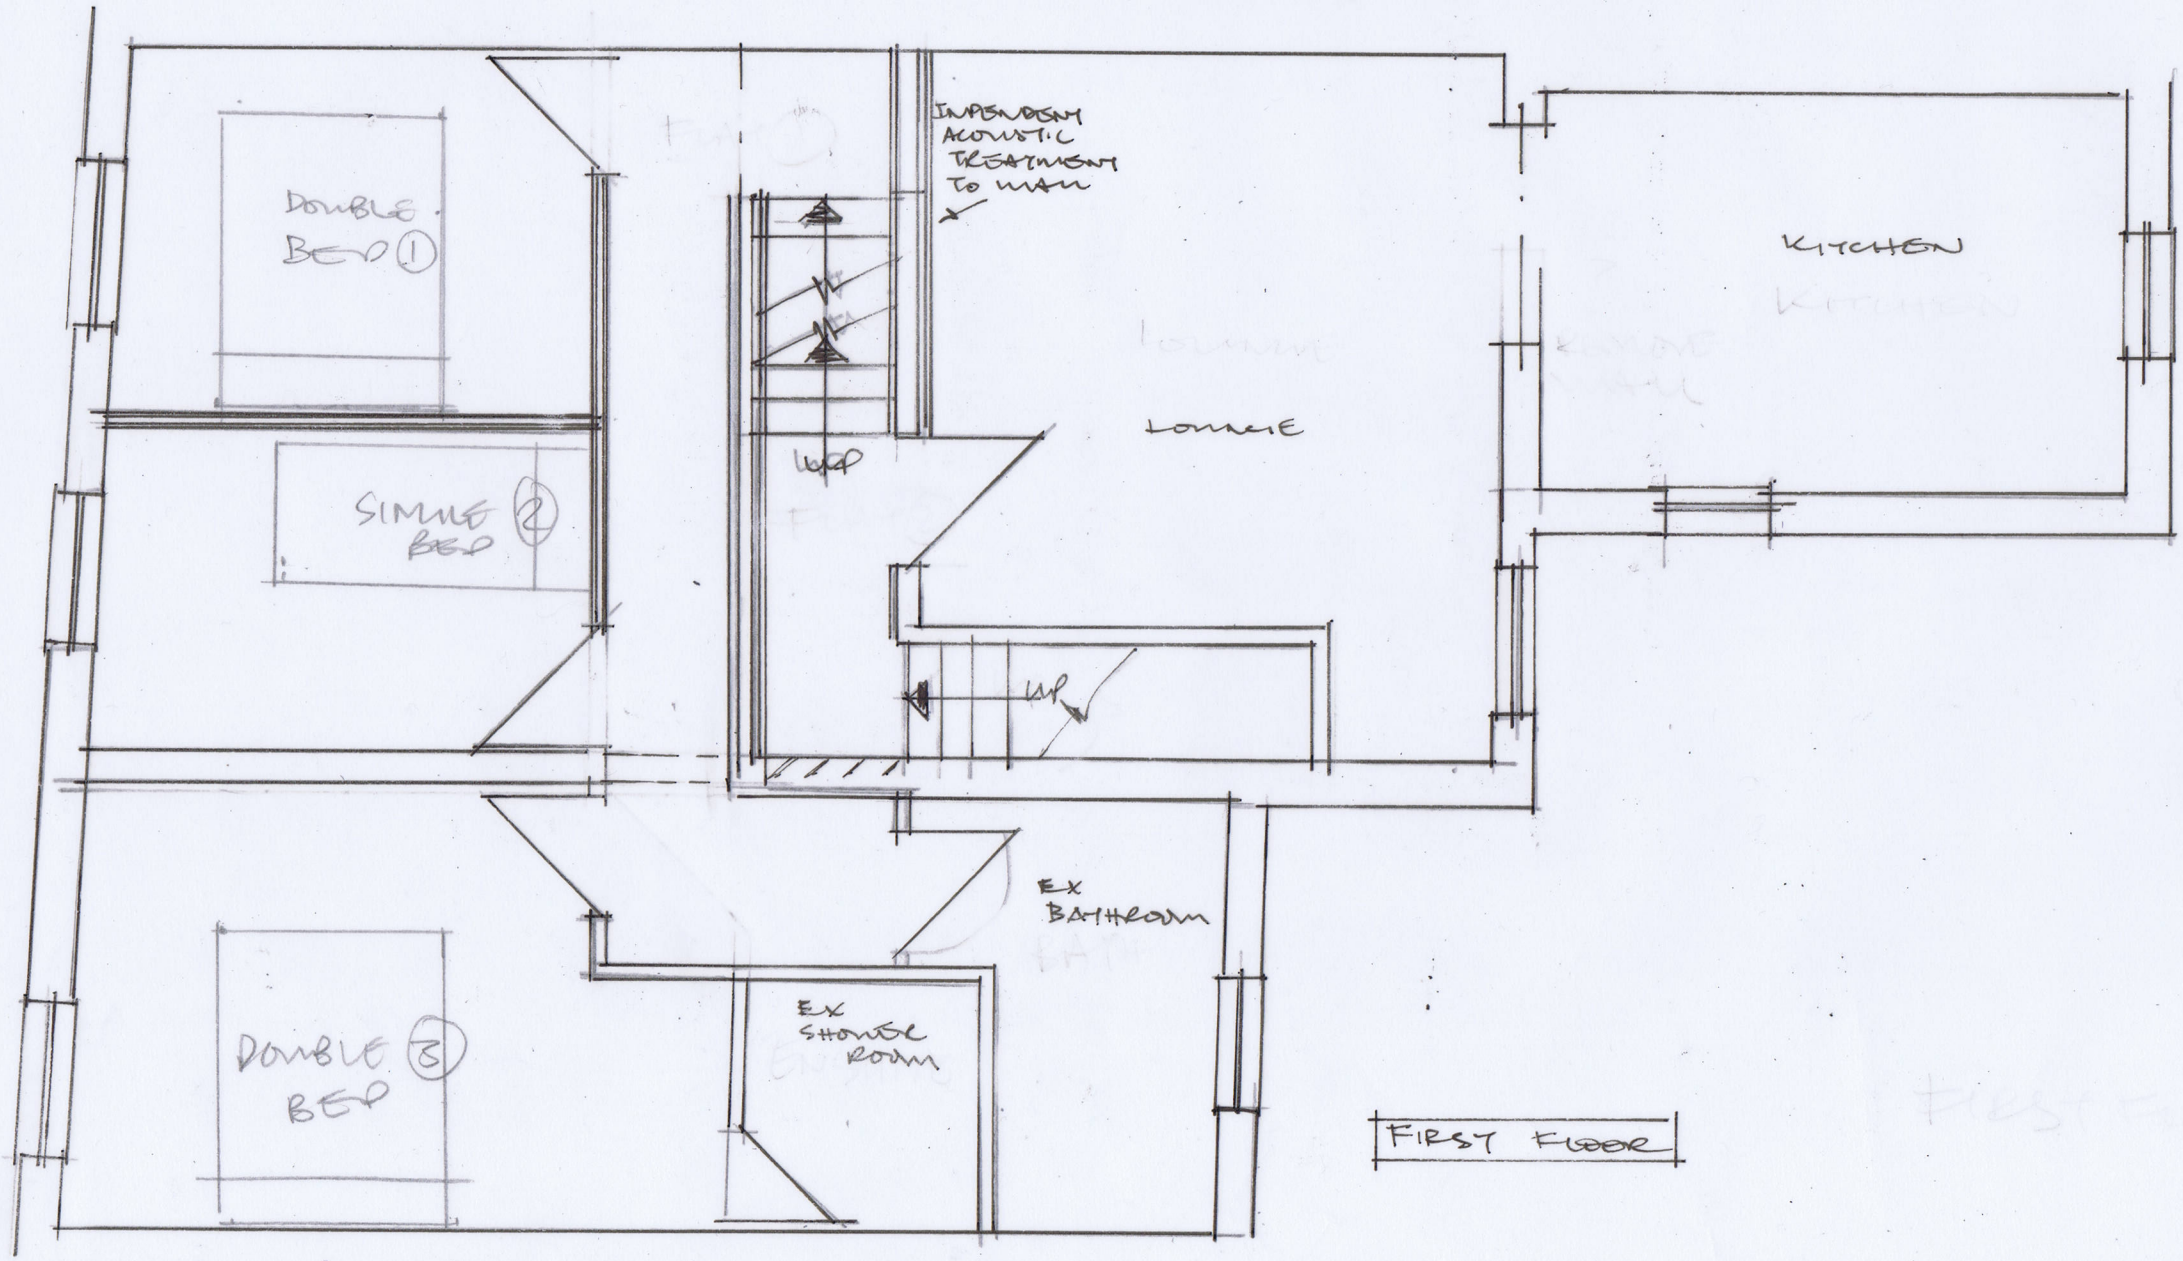

FIRST FLOOR

Proposed alterations and change of use at

84 Church Road Northenden M22 4NW

Proposed Ground Floor + First Floor

Scale 1:50@A3

DrwgNo. PA 042012/03