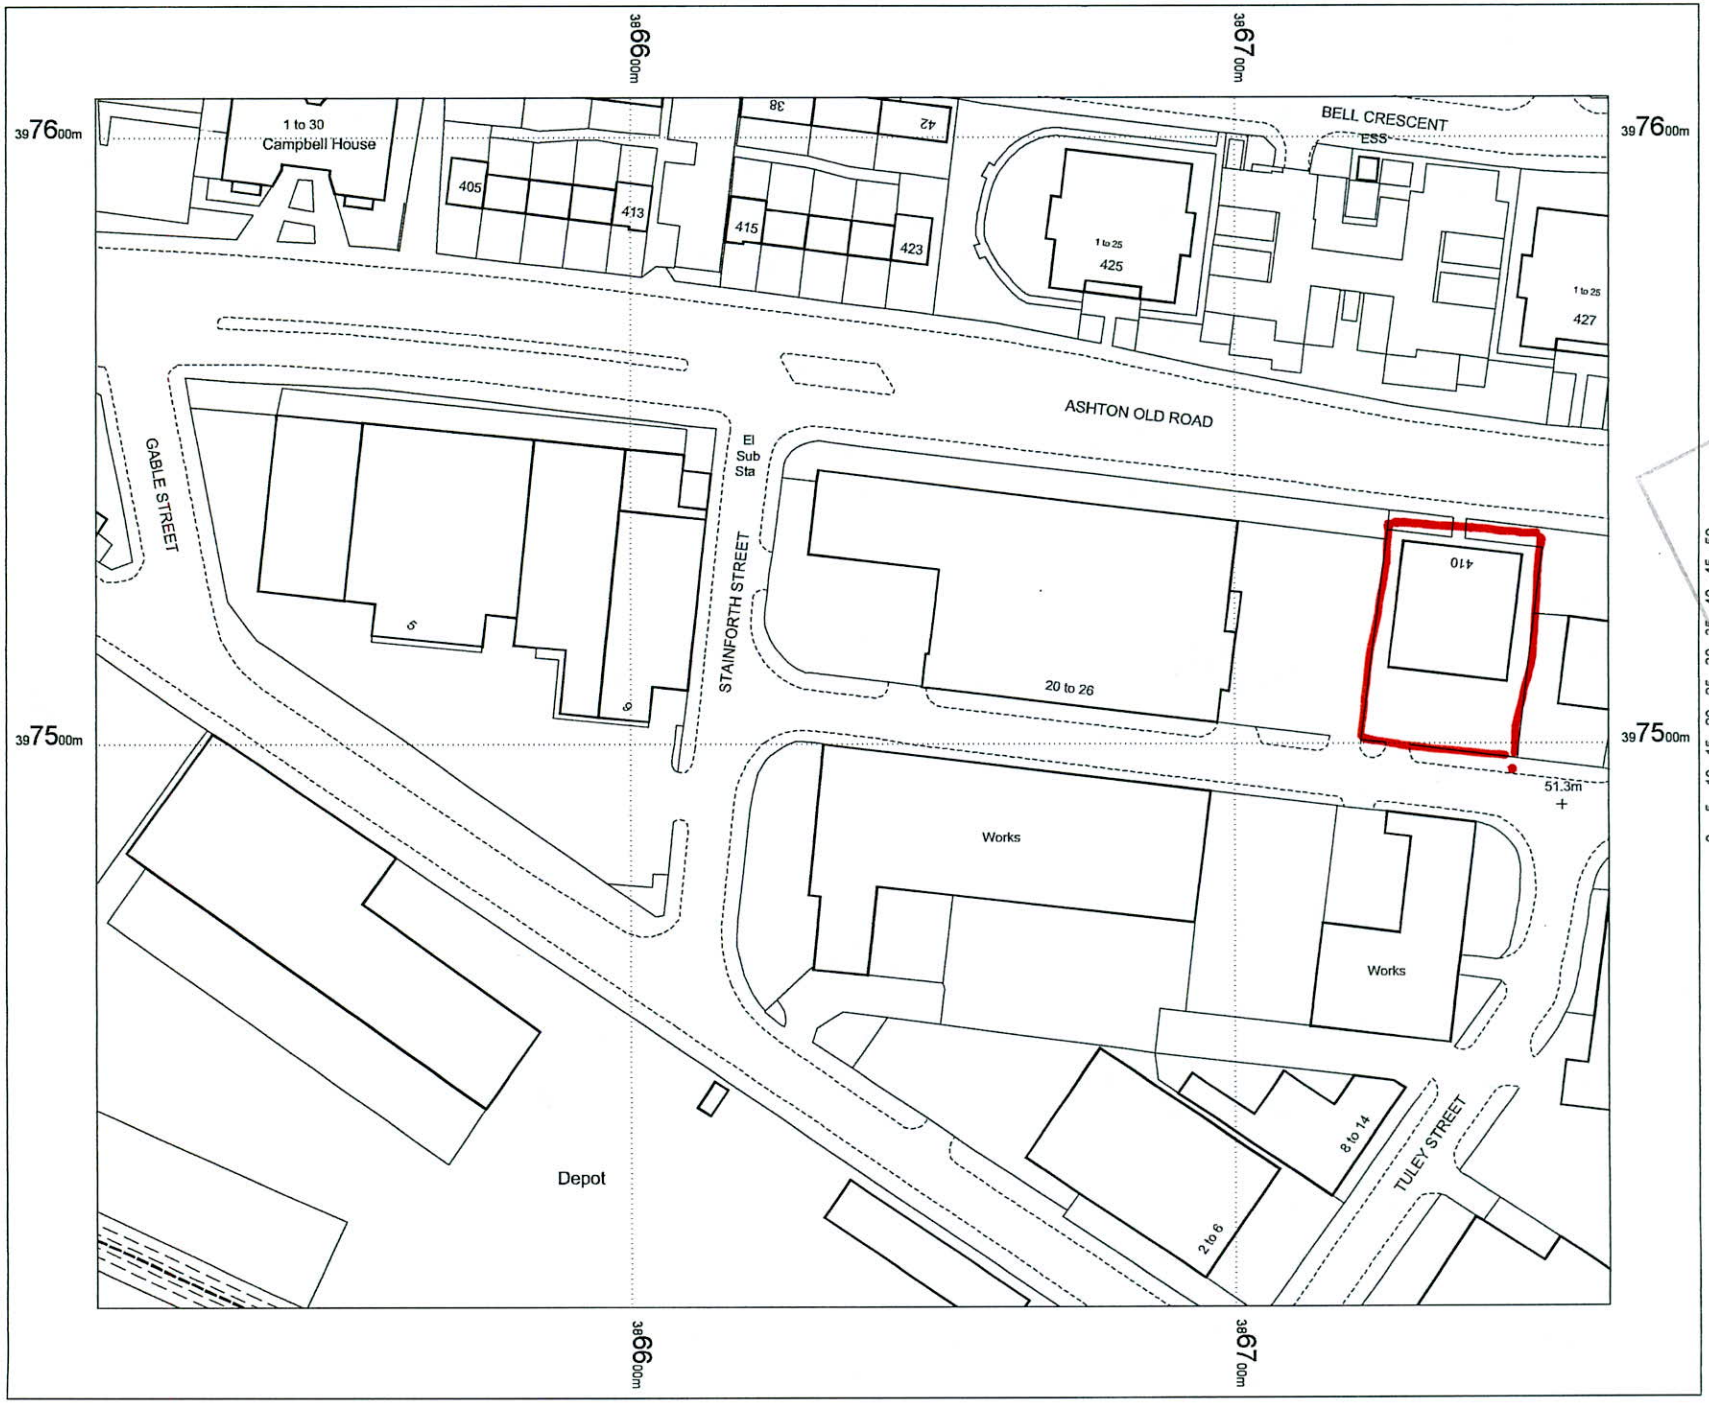

N

0 5 10 15 20 25 30 35 40 45 50 m

PLANNING AND BUILDING CONTROL
19 AUG 2013

OS Mastermap
12 August 2013, ID:
BW1-00250174
www.blackwellmapping.co.uk

1:1250 scale print at A4, Centre:
386636 E, 397506 N

©Crown Copyright. Licence no.
100041040

Mapping sourced from Ordnance Survey

BLACKWELL'S
www.blackwellmapping.co.uk
TEL: 0113 245 2623
maps.leeds@blackwell.co.uk