
Elevation 4

2 Metre High Timber Hit and Miss Fencing

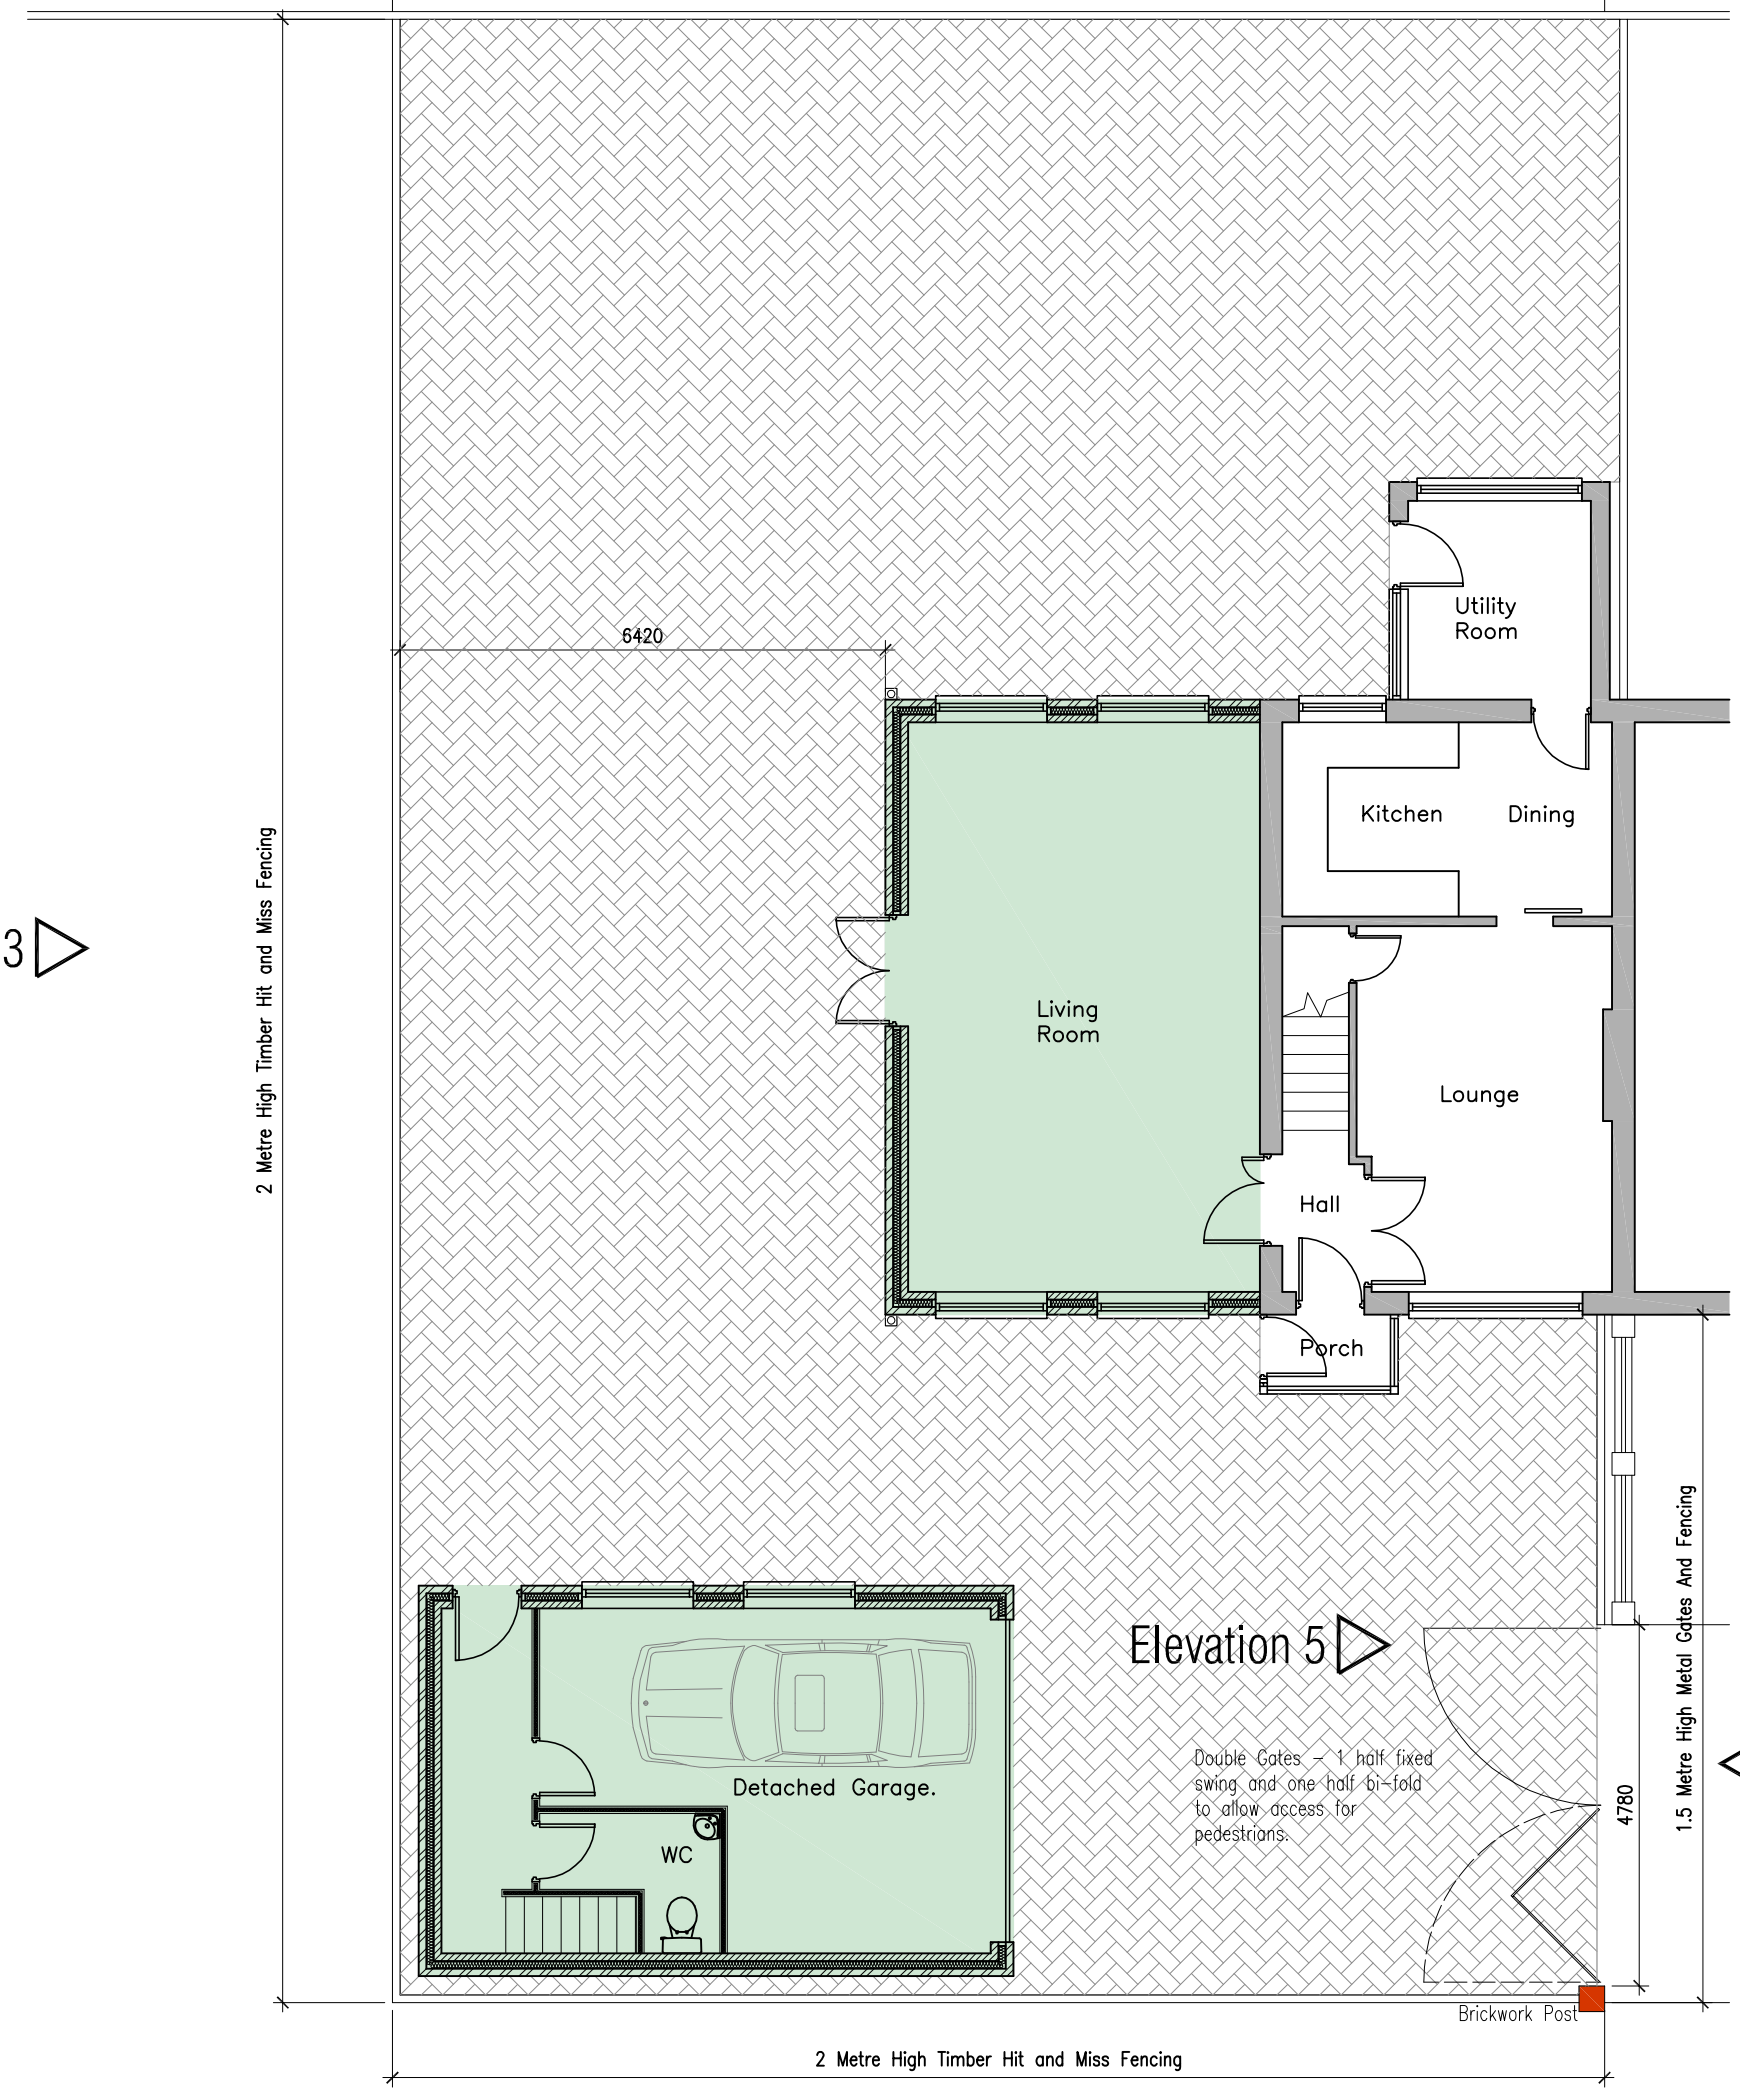

Elevation 3

Elevation 5

Elevation 1

Elevation 2

Indicates block paving.
Pattern to be confirmed.

Proposed Fencing And Paving Plan
Extension to 22 Gullane Close
Moston
Manchester
SCALE - 1:100 @ A3

A-12