

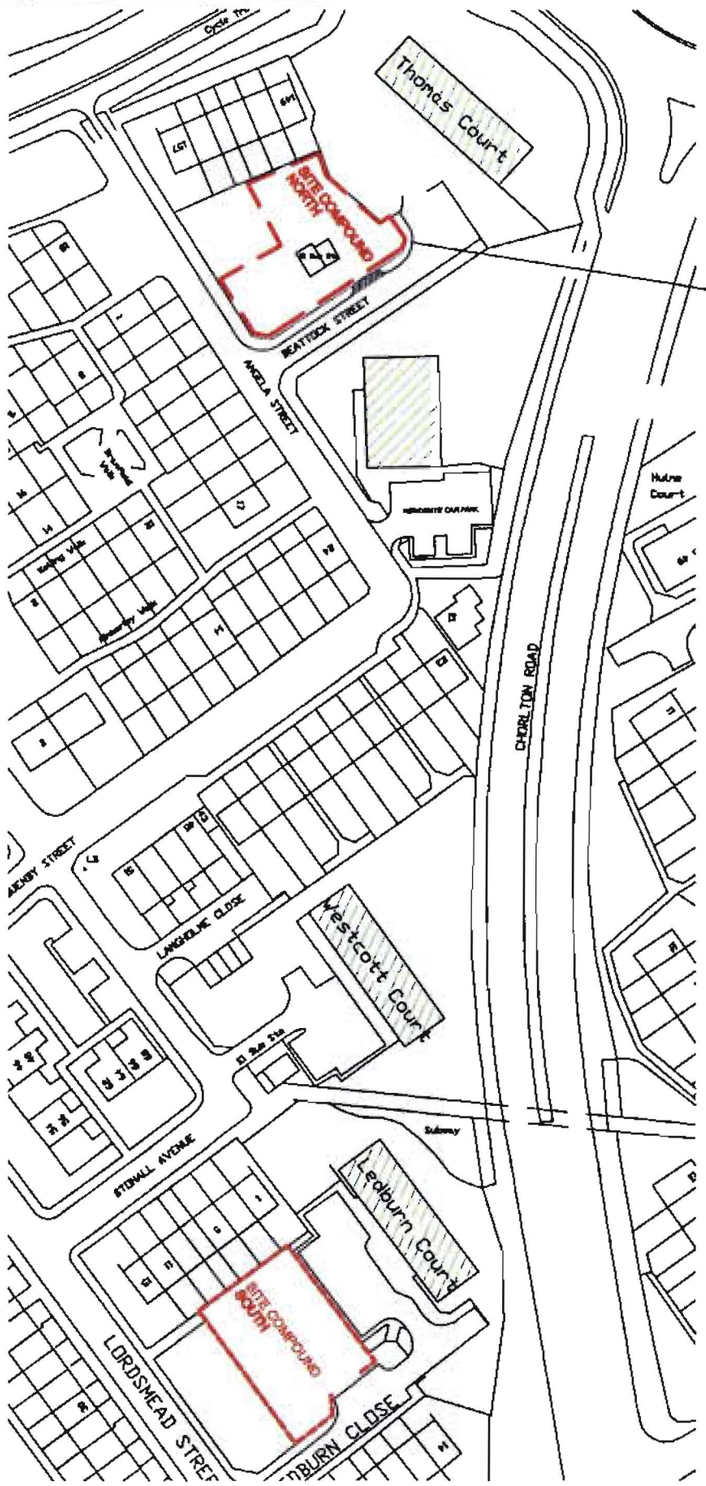


PLAN AT 1:1250

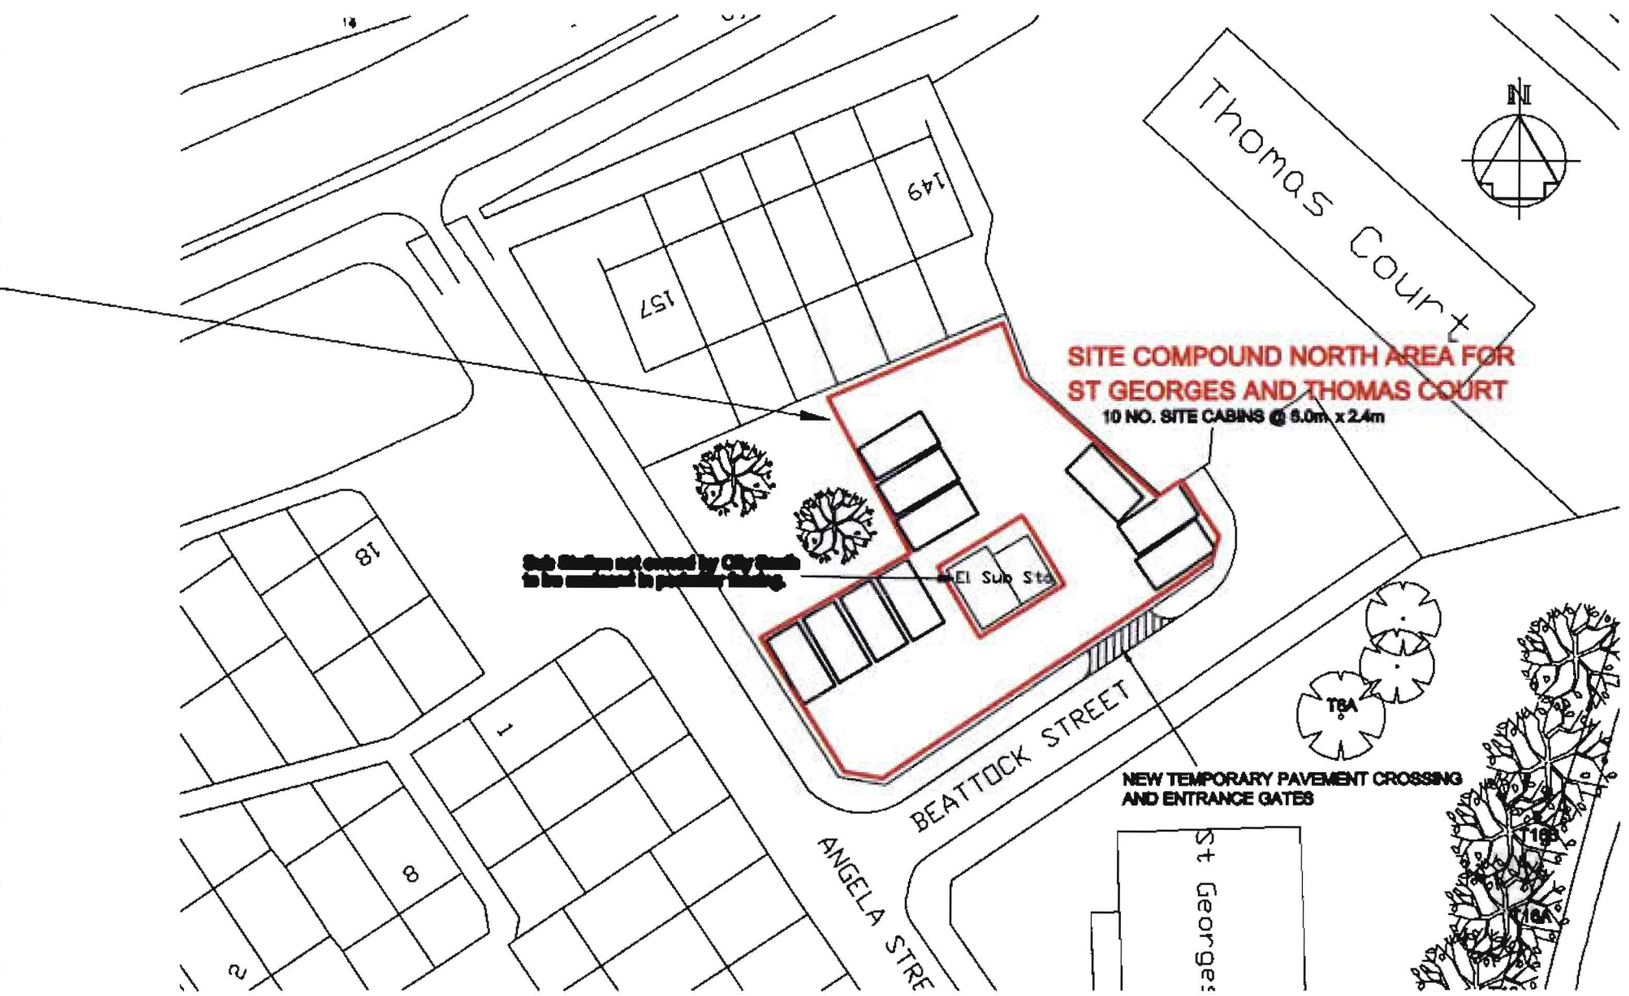

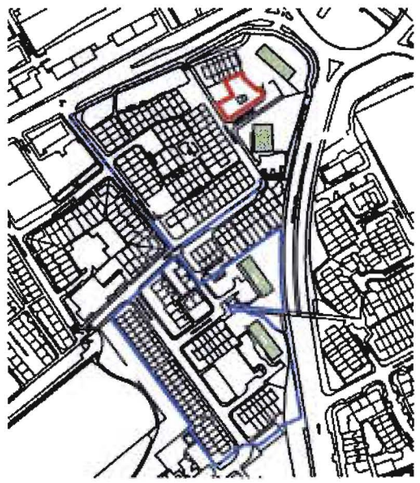

CITY SOUTH LAND AT 1:5000

1:500 PLAN OF NORTHERN SITE COMPOUND FOR ST GEORGES AND THOMAS COURTS

GENERAL NOTES:
Northern site compound in the grassed area off Beattock Close. This application is to cover the period September 2009 to the end of August 2010.
All surfaces to be reinstated on completion.
No existing trees to be removed. No trees are within or close to the boundary of the enclosure Compound
Parking restricted to 10 cars or small vans.
For details of temporary fencing refer to City South "Specification for Compound Areas".
For details of South Compound refer to drg. no CS35765/COMPOUND 02.

PLANNING
RECEIVED
23 SEP 2009

"Reproduced from the Ordnance Survey mapping with the permission of the Controller of Her Majesty's Stationary Office © Crown Copyright. Unauthorised reproduction infringes Crown Copyright and may lead to prosecution or civil proceedings".
Manchester City Council Licence No. LA076236

REV	DESCRIPTION	DATE	BY
D	Site relocated to Beattock Close	14/09/09	JEP
C	Cabins adjacent entrance shown not under trees.	01/09/09	JEP
B	Boundary fence moved inwards and cabins rearranged to protect trees.	23/06/09	JEP
A	Additional detail of trees and cabins	20/04/09	JEP

JOB TITLE: CITY SOUTH MODERNISATION PROGRAMME
FACADE AND COMMUNAL AREA WORKS TO ST. GEORGES, THOMAS, LEDBURN AND WESTCOTT COURTS

DRAWING TITLE: SITE AND NORTH COMPOUND LOCATION PLAN

CHECKED		SCALE	COMPUTER FILE	DRAWN
		AS SHOWN		J.E.P.
REVISION	SIZE	DATE	JOB NO.	DRAWING NO.
D	A3	APR '09	CS35765	COMPOUND 01/D

citysouth manchester HOUSING TRUST