



EXISTING SOUTH WEST ELEVATION



EXISTING SOUTH EAST ELEVATION

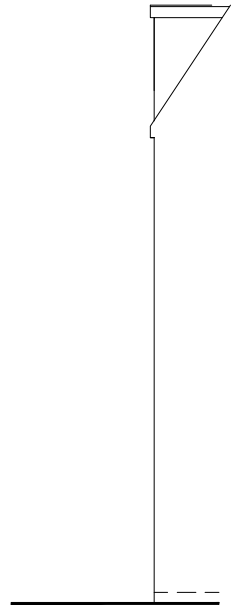

EXISTING NORTH EAST ELEVATION

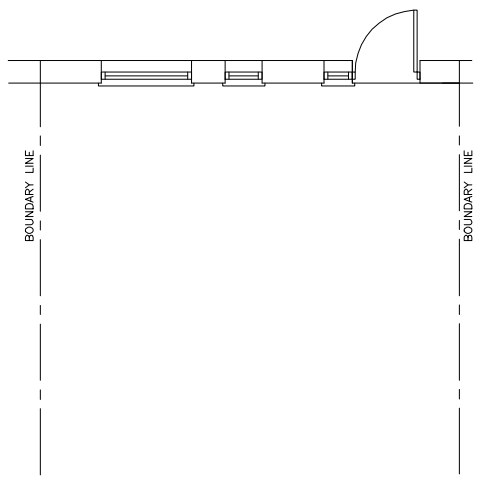

EXISTING PLAN

METRES
0 5 10

CONTRACTOR TO ENSURE THAT ANY SETTING OUT IS DONE BY TAKING THE PLUMB LEVELS FROM THE FURTHEST PROTRUDING POINT THAT ABUTS THE CONSERVATORY/ORANGERY FRAMING. IF IN ANY DOUBT PLEASE CONTACT AMDEGA HEAD OFFICE.

AMDEGA CONSERVATORIES OWN THE COPYRIGHT OF THIS DRAWING, UNAUTHORISED PARTIAL OR COMPLETE REPRODUCTION, IN EITHER TWO OR THREE DIMENSIONAL FORM, MAY RESULT IN LEGAL ACTION.

BUILDING NOTES:

1. CONTRACTOR TO ENSURE THAT ANY SETTING OUT IS DONE BY TAKING THE PLUMB LEVELS FROM THE FURTHEST PROTRUDING POINT THAT ABUTS THE CONSERVATORY/ORANGERY FRAMING. IF IN ANY DOUBT PLEASE CONTACT AMDEGA HEAD OFFICE.

2. ENSURE WHEN SETTING OUT CONSERVATORY FINISHED FLOOR LEVEL THAT EXISTING DOORS AND WINDOWS ARE NOT OBSTRUCTED BY CONSERVATORY COMPONENTS

3. WHERE A SLOPING ROOF IS ABOVE THE CONSERVATORY WE RECOMMEND THAT SNOW GUARDS SHOULD BE FITTED TO THE EAVES OF THE EXISTING BUILDING

IF IN DOUBT PLEASE CONTACT AMDEGA TECHNICAL DEPARTMENT - TEL 01325 468522 FAX 01325 286736

DATE	BY	REVISION	REF.

JOB No.: CF9969

CLIENT: Dr Nolan

ADDRESS:
34 Sandhurst Road
Didsbury
Manchester
Lancashire
M20 5LR

DRAWING TITLE:
EXISTING ELEVATIONS AND PLAN

CLIENT APPROVAL OF DRAWING

SIGNED:

DATE:

AMDEGA
SINCE 1874

Tel 01325 468522 Fax 01325 286736

DRAWN BY: SLB	SCALE: 1:100	
CHECKED BY:	DRAWING NUMBER: AF1209-1	REVISION:
DATE: 17 Apr 2009		