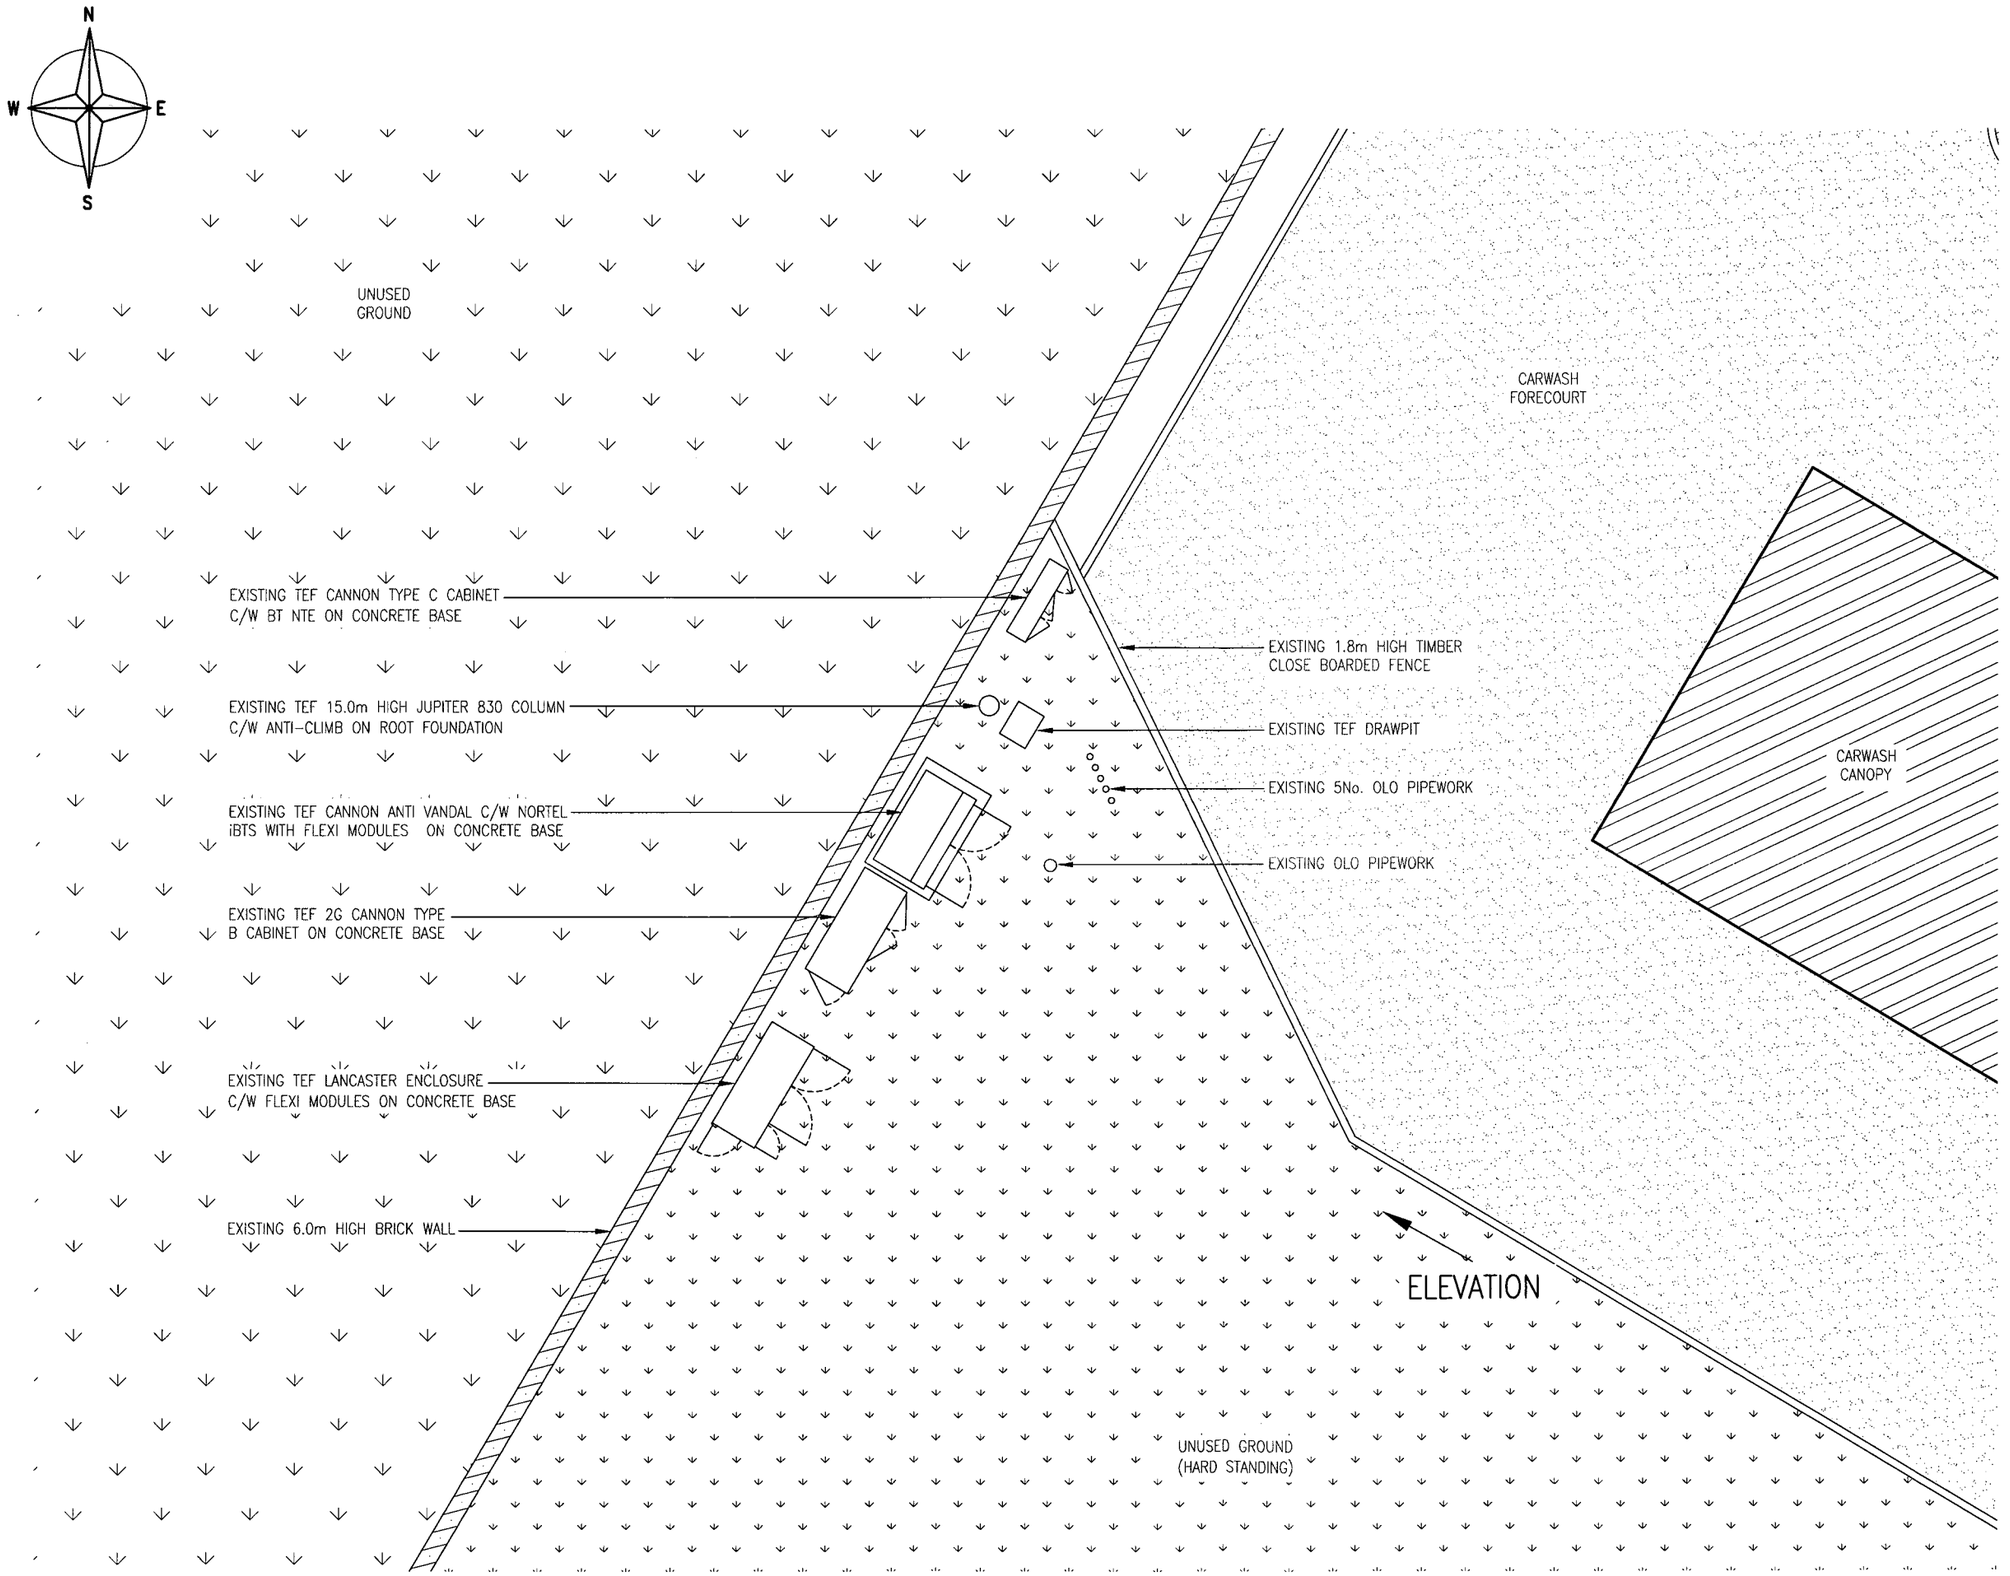

EXISTING SITE PLAN
(1:100)

The drawings comply with TEF & Vodafone Standard ICNIRP guidelines.
Designed in accordance with Cornerstone document: CORN/09/006

Notes:
1 ALL DIMENSIONS ARE IN MM UNLESS NOTED OTHERWISE

N.G.R.	E: 385577	N: 399590

PLANNING AND BUILDING CONTROL
22 MAR 2013

REV	MODIFICATION	BY	CH	DATE
A	Issued for Approval	SPD	DS	07.02.13

mono
MONO CONSULTANTS LIMITED
No. 58 Cygnet Court
Timothy's Bridge Road
Stratford-upon-Avon
Warwickshire
CV37 9NW
t. 44 (0)1789 206500
f. 44 (0)1789 206529
www.monoconsultants.com

O2
CTIL

Cell Name	Opt
MANCHESTER HOLT TOWN	A

Cell ID No

CTIL	Host	Sharer
(CTIL)126090	(TEF)013203	(VF)85002

Site Address / Contact Details

ZM HOLT TOWN
269-271 OLDHAM ROAD
MILES PLATTING
MANCHESTER
M40 7PS

Drawing Title: EXISTING SITE PLAN

Purpose of issue: PLANNING

Drawing Number: 201

Scale:	Drawn:	Date:	Issue:
As Shown	SPD	07.02.13	A

Checked:	Date:	Approved:	Date:
DS	07.02.13	DS	07.02.13

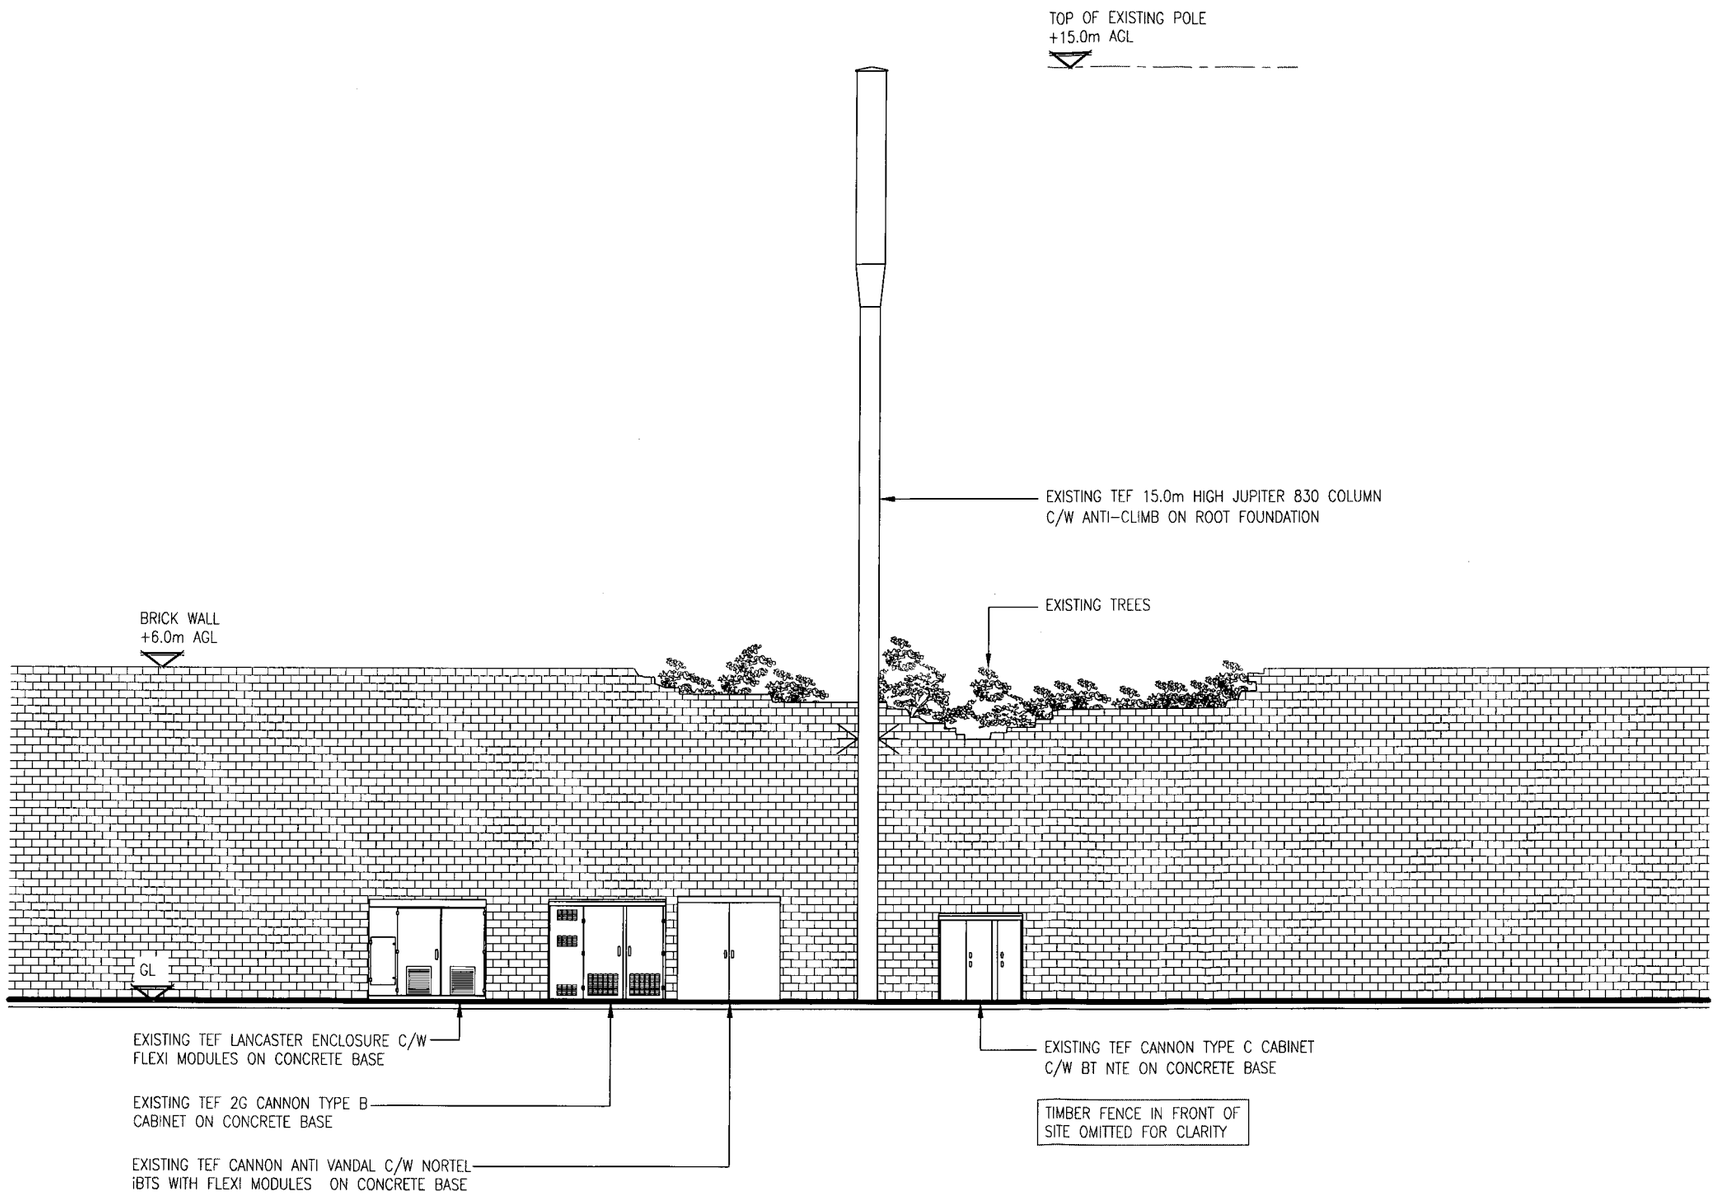

EXISTING SITE ELEVATION

(1:100)

The drawings comply with TEF & Vodafone Standard ICNIRP guidelines.
Designed in accordance with Cornerstone document: CORN/09/006

Notes:
1 ALL DIMENSIONS ARE IN MM UNLESS NOTED OTHERWISE

N.G.R. E: 385577 N: 399590

PLANNING AND
BUILDING CONTROL
22 MAR 2013

REV	MODIFICATION	BY	CH	DATE
A	Issued for Approval	SPD	DS	07.02.13

MONO CONSULTANTS LIMITED
No. 58 Cygnet Court
Timothy's Bridge Road
Stratford-upon-Avon
Warwickshire
CV37 9NW
t. 44 (0)1789 206500
f. 44 (0)1789 206529
www.monoconsultants.com

O2 CTIL

Cell Name	Opt
MANCHESTER HOLT TOWN	A

Cell ID No

CTIL	Host	Sharer
(CTIL)126090	(TEF)013203	(VF)85002

Site Address / Contact Details

ZM HOLT TOWN
269-271 OLDHAM ROAD
MILES PLATTING
MANCHESTER
M40 7PS

Drawing Title: EXISTING SITE ELEVATION

Purpose of issue: PLANNING

Drawing Number: 301

Scale:	Drawn:	Date:	Issue:
As Shown	SPD	07.02.13	A

Checked:	Date:	Approved:	Date:
DS	07.02.13	DS	07.02.13