PROPOSED T-UK EQUIPMENT

CABINET DETAILS
RBS 2106 CABINET ON ROOT
DIMENSIONS: 925x1300x1642 HIGH
MATERIAL: STEEL
COLOUR: GREY

SECURE FLEXI BTS CABINET ON ROOT
DIMENSIONS: 1228x570x1330 HIGH
MATERIAL: STEEL
COLOUR: GREY

TOWER DETAILS
19.7m PHASE 4 STREETWORKS TOWER WITH GRP SHROUDED HEADFRAME
COLOUR: GALVANISED
HEADFRAME SHROUD COLOUR: GREY

LNA's TO BE MOUNTED DIRECTLY BELOW EACH ANTENNA

TRANSMISSION: LEASED LINE TO BE INSTALLED

ANTENNA DETAILS

PROPOSED	ORIENT	MID ANT. HEIGHT (m)	ANTENNA TYPE	RET REQ'D	OVERALL FEEDER LENGTH	ANTENNA JUMPER LENGTH	OVERALL SYSTEM LOSS	MAIN FEEDER TYPE	TMA REQ'D
C1A1/uA1	0	18.70	ANTENNA	Y	22.0m	0.4	2.85	LCF12-50	Y
C2A1/uB1	120	18.70	ANTENNA	Y	22.0m	0.4	2.85	LCF12-50	Y
C3A1/uC1	240	18.70	ANTENNA	Y	22.0m	0.4	2.85	LCF12-50	Y

NOTE: FEEDER LENGTH SHOWN IS ONLY APPROXIMATE AND SHOULD BE CHECKED BY RIGGING CONTRACTOR PRIOR TO WORK COMMENCING

T (UK) EXCLUSION ZONES CONFORM TO THE ICNIRP REFERENCE LEVEL FOR LIMITED EXPOSURE TO MEMBERS OF THE GENERAL PUBLIC

T (UK) EXCLUSION ZONES CONFORM TO THE ICNIRP REFERENCE LEVEL FOR LIMITED EXPOSURE TO MEMBERS OF THE GENERAL PUBLIC

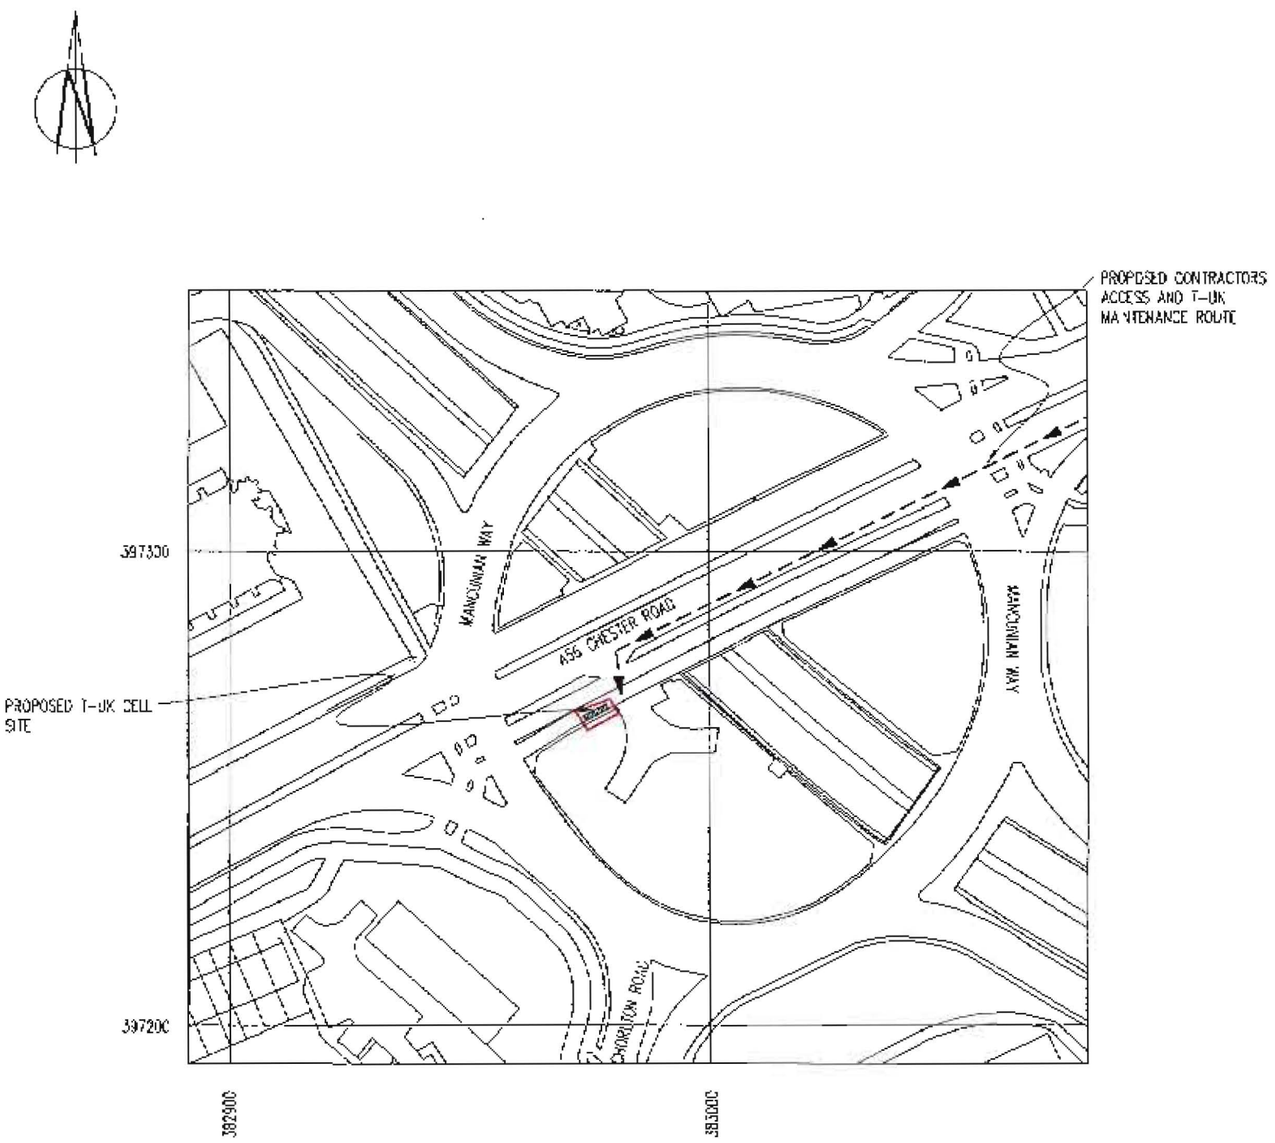

LOCATION PLAN

SCALE 1:1250

NGR E 382976
NGR N 397256

REPRODUCED FROM ORDNANCE SURVEY PROMAP DATA© CROWN COPYRIGHT 2007

No.	Revision	Date	By	ckd

PURPOSE OF ISSUE

● Approval ● Planning ● Legal ○ Construction ○ As-built

T-Mobile

T-Mobile (UK) Ltd

Registered Address: Hatfield Business Park, Hatfield, Hertfordshire AL10 9BW
Telephone: 01707 315000 Facsimile: 01707 295301
Registered No. 01282161

WHP Wilkinson Helsby
St. James Court
Wilderspool Causeway
Warrington WA4 6PS

Tel: 01925 424100 Fax: 01925 424101
e-mail: info@wilkinson-helsby.co.uk

Client: T UK CELL No. 56113

Contract: CHESTER ROAD ROUNDABOUT
CHESTER ROAD
MANCHESTER. M15 4JA

Title: PROPOSED TELECOMMUNICATIONS STREETWORKS INSTALLATION SITE LOCATION

Designed	DW	Checked	DW	Date	29.02.08
Drawn	DV	Approved	SPH	Scale	AS SHOWN
DRAWING No.	107 496-01			REVISION	-

A3