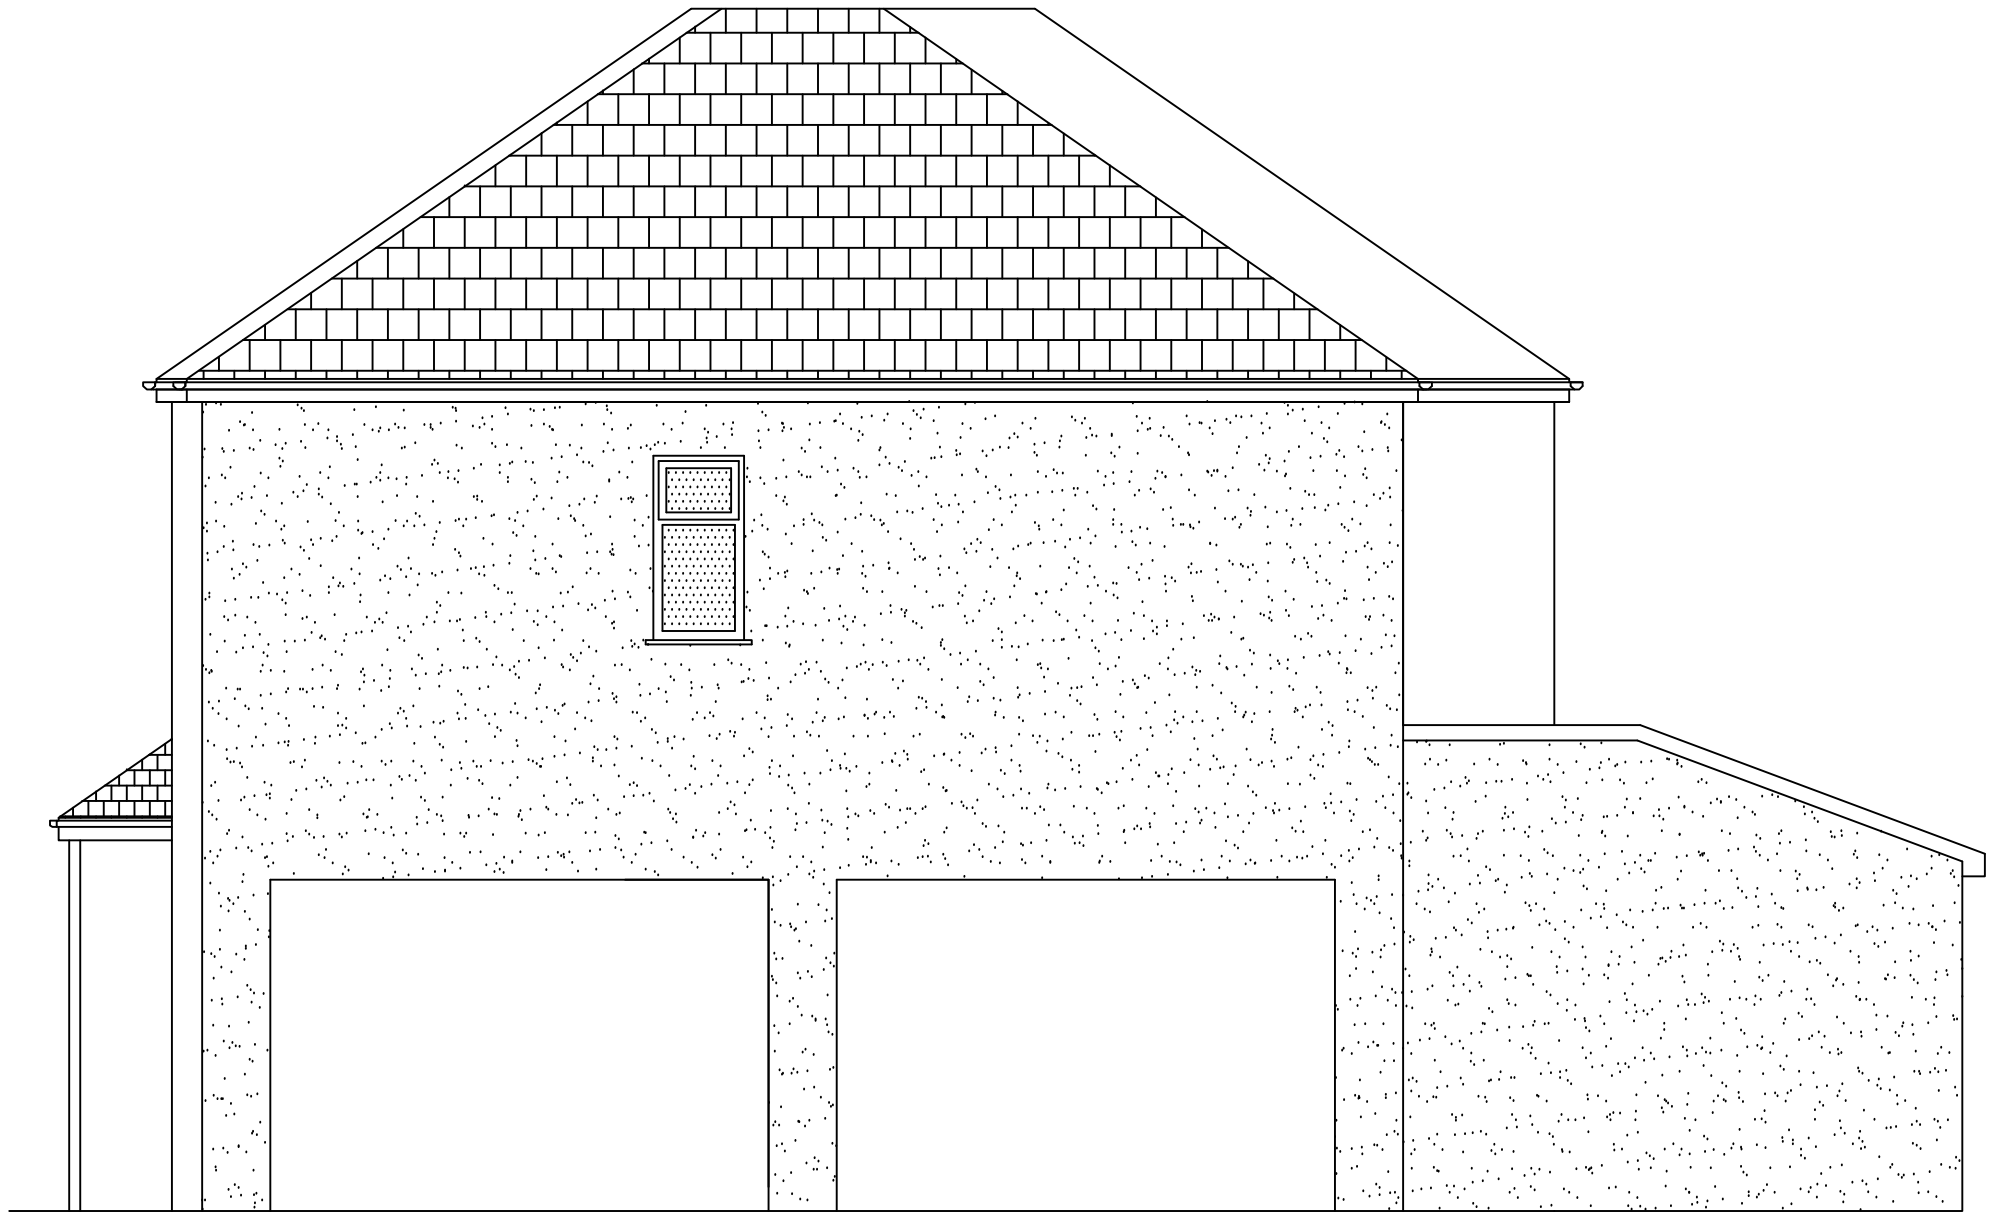

Side Elevation

Proposed

Note: Do Not scale From This Dr

It is the contractors responsibility to check all dimensions

Notes/Ammendments

Client Project:
Mr & Mrs Rehman

Location
204 Fog Lane
Didsbury
Manchester
M20 6FB

Drawing Title
Side Elevation Proposed

Scale@A3	Status
1:50	PL

DWG No	Rev
7	

B.D.S.UK

Building Design Solutions (UK) L

66 Seymour Grove
Old Trafford
Manchester M16 0LN
Tel: 0161 956 2252 Fax: 0161 956 2262