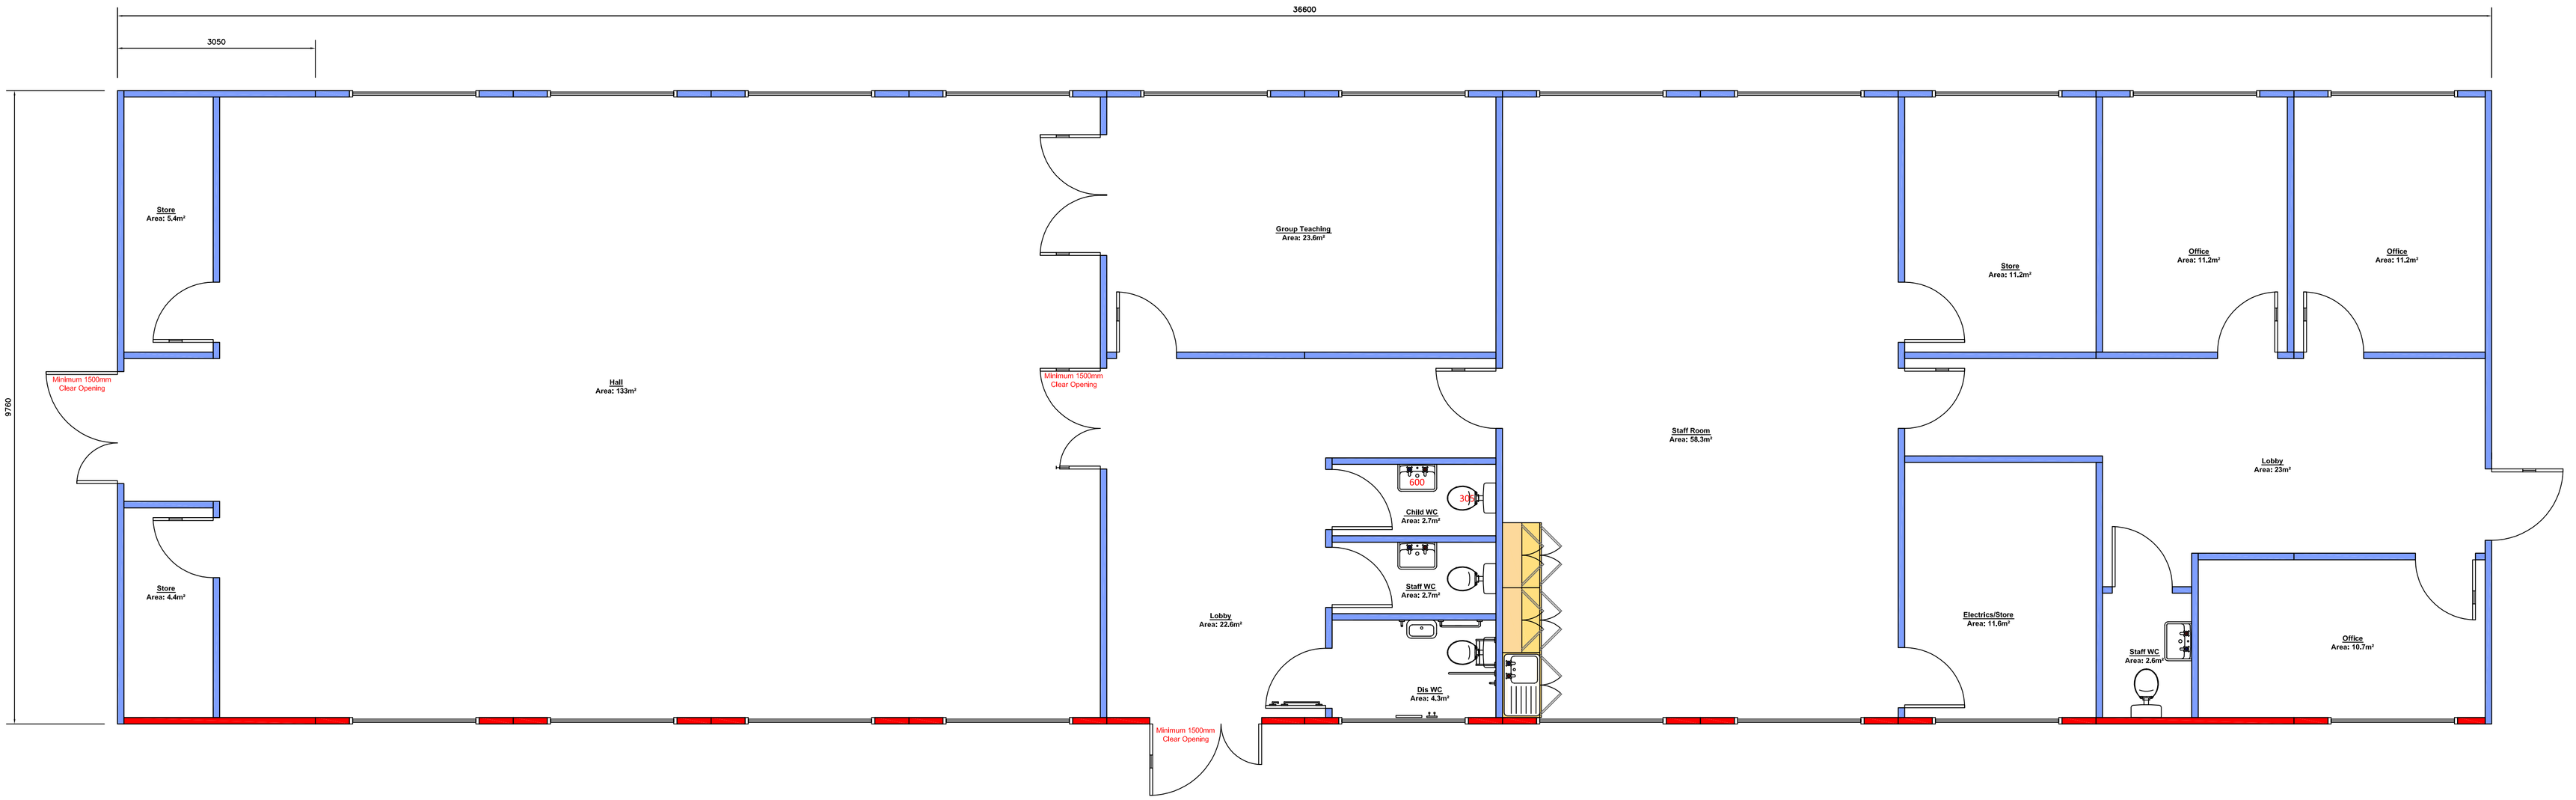

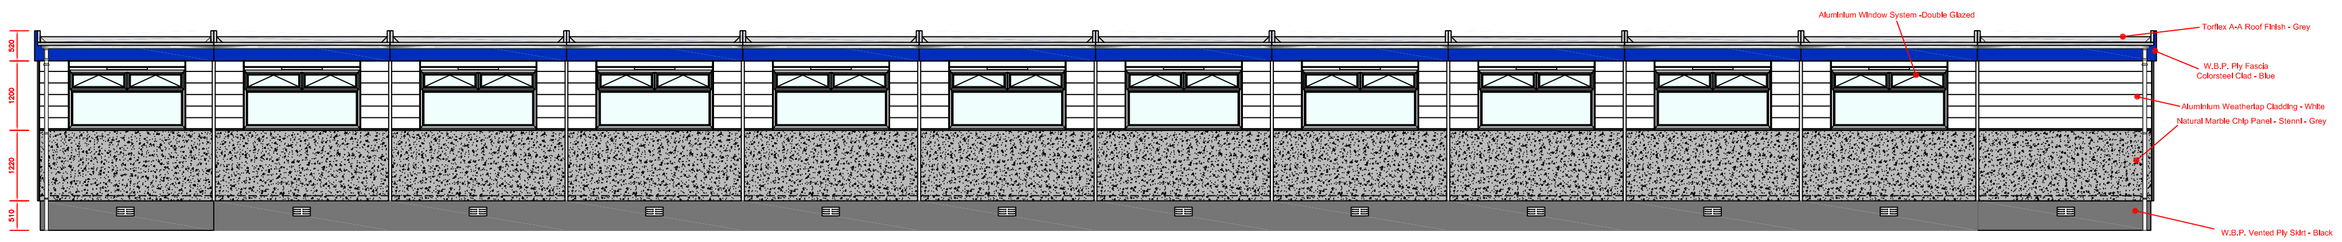



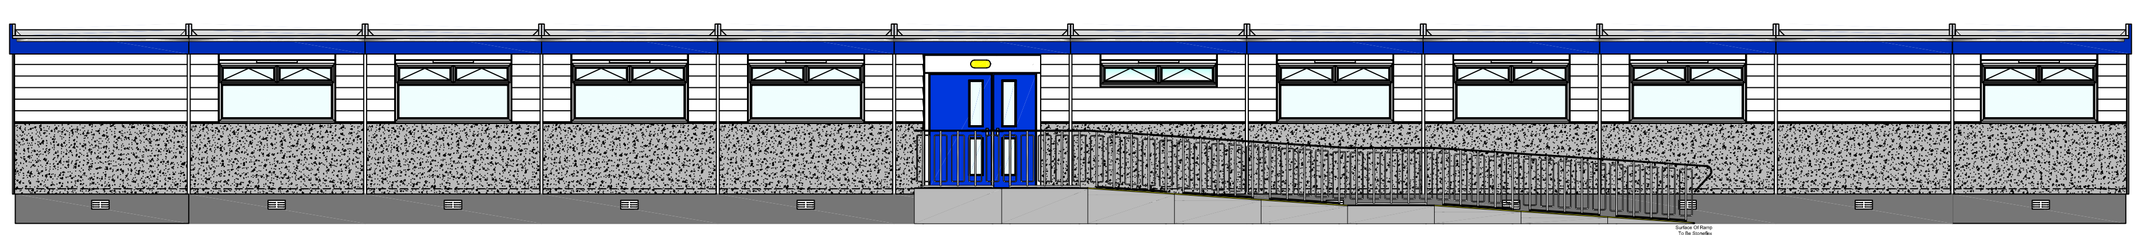



Elevations
Scale 1:75

External Fire Rating Is Indicative Only Until A Full Site Survey Is Carried Out And Position Of Building Is Confirmed

A 1200mm clear working space has to be provided on all Permaspace Single Module Installations
A 2500mm clear working space has to be provided on all 2 or more module Permaspace Installations. Ground condition to be level, consolidated ground. Unless previously agreed.

Do Not Scale From Drawing
If Unsure Please Contact The Sibcas Drawing Office
Sibcas Take No Responsibility For Errors Caused By Scaling From The Drawing

Rev	By	Date	Description	Chk	App
S-1	PK	06.03.12	Elevations Added		
S-0	CD	22.02.12	Initial Drawing	PK	

Stage
SALES

SIBCAS
flexible modular accommodation
ISO 9001
Head Office
Easton Road,
Bathgate,
West Lothian,
EH48 2SF
Tel 01506 633122
Fax 01506 634320
www.sibcas.co.uk

Client
Mill Asset Management

Project
Termple Primary

Drawing Title
Admin / Hall Block
Plan Layout

Scale
1:50 @ A1

Drawing No.
072 12 3

Revision
S-1