SITE LOCATION PLAN

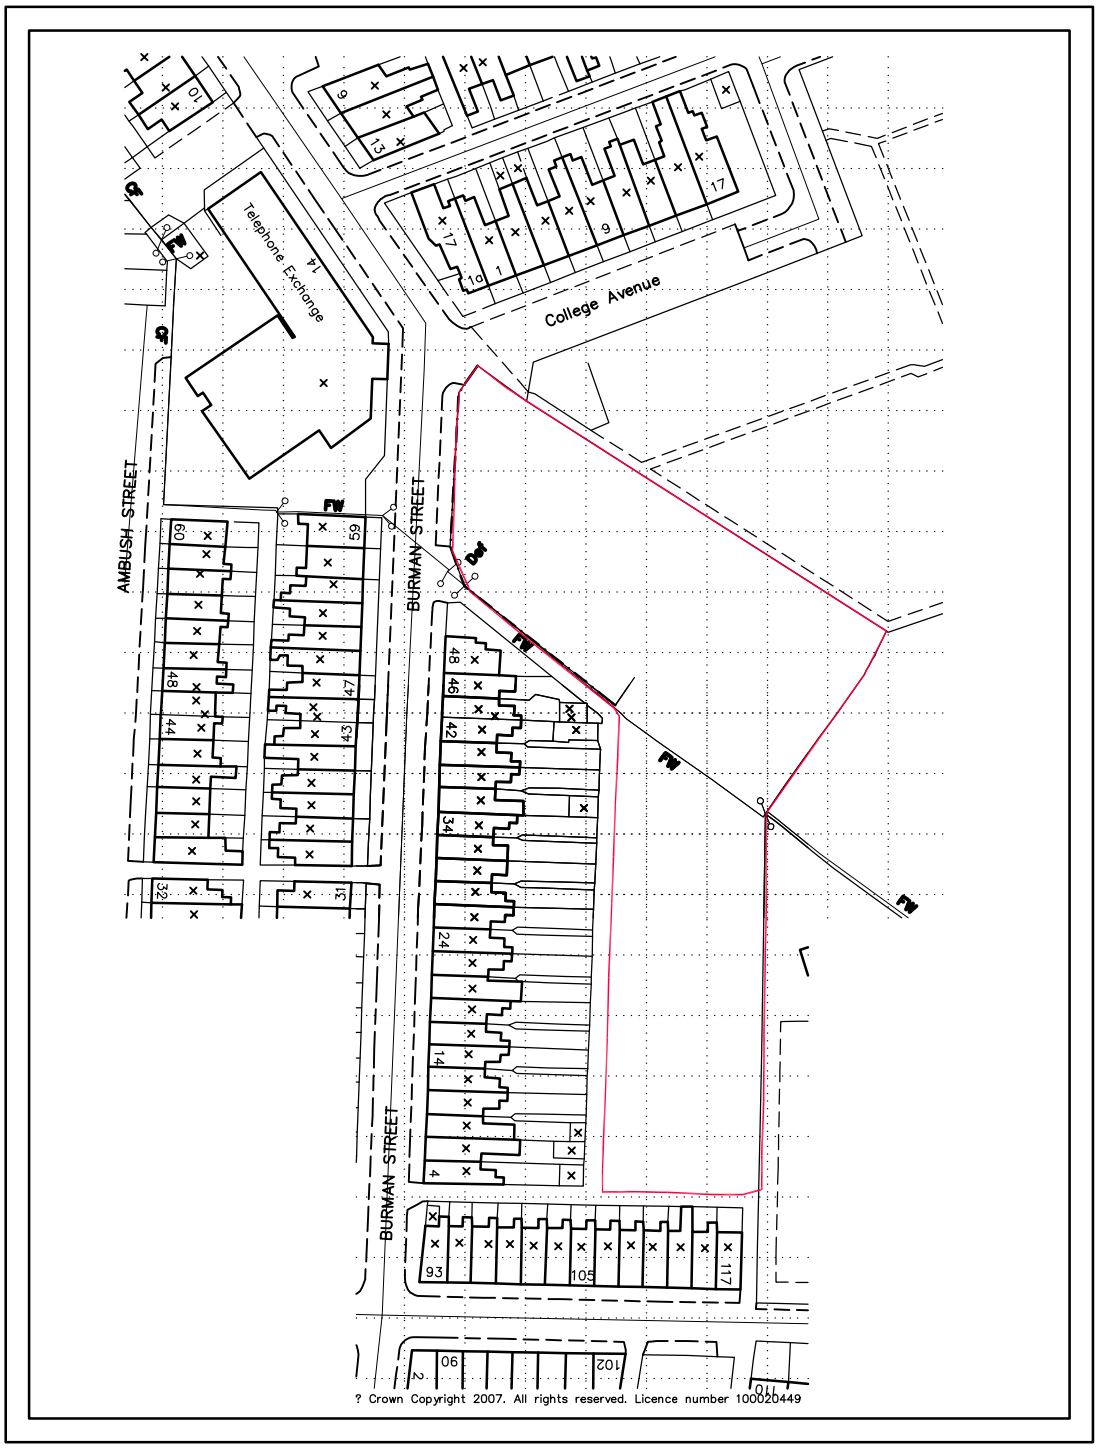

Scale 1:1250 at A4

50 Burman Street
Droylsden
Gt Manchester
M43 6TE