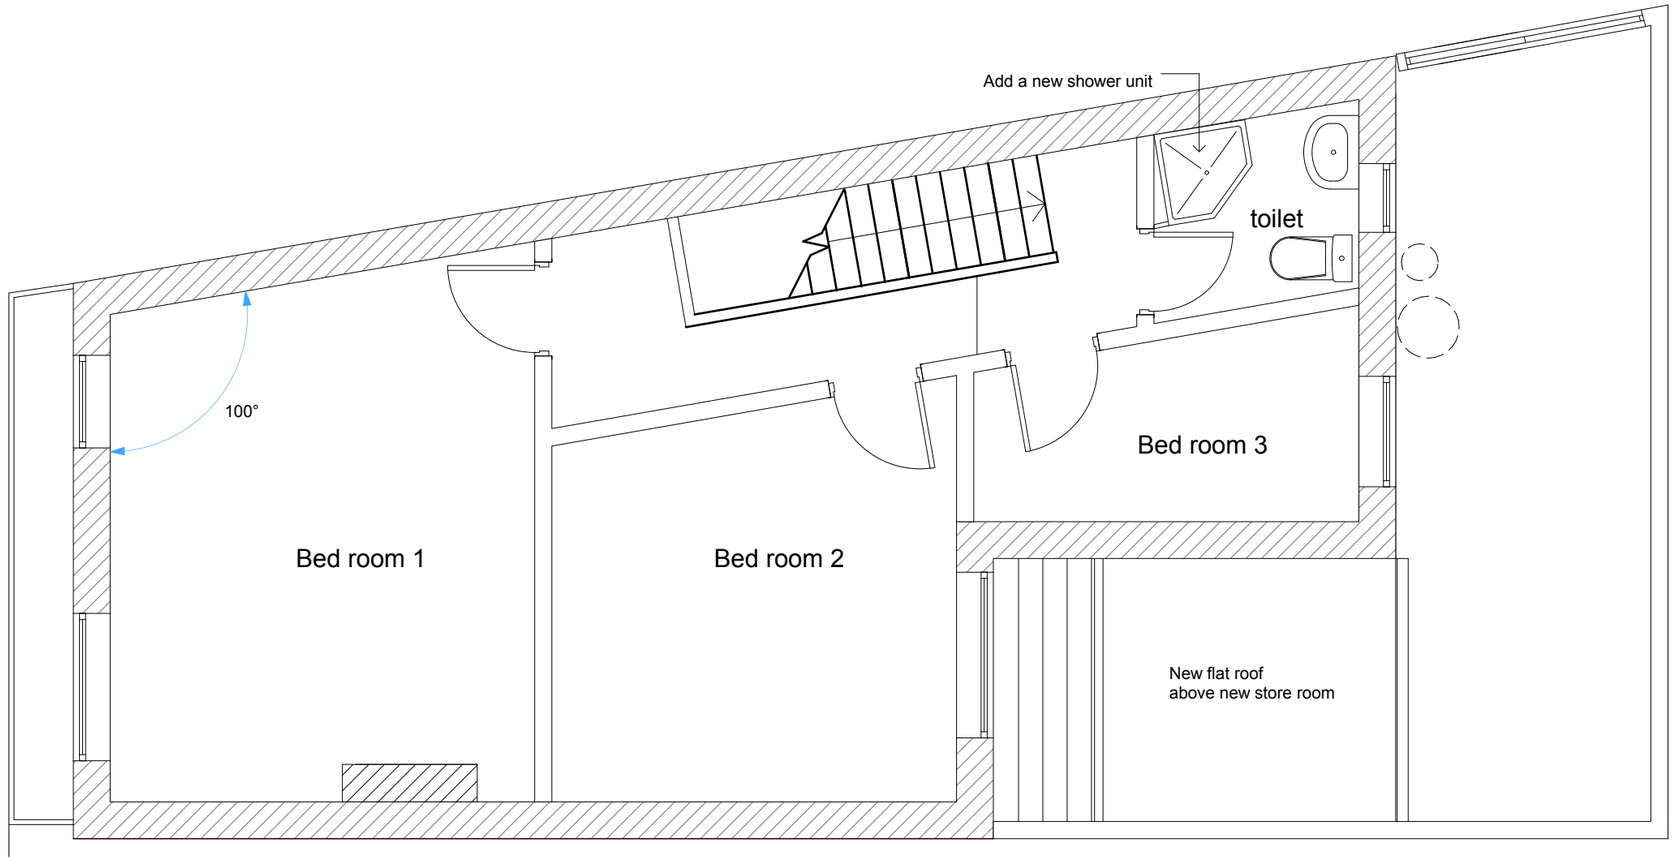

Proposed First Floor Plan

Drawing Title: Proposed First Floor Plan	Project: 384 Moston Lane Manchester M40 9LX	Drawing No: 09	Drawn by: TL	Client: Mr. Tran	**T L Architects** 7 Gardenia Grove Liverpool L17 7HP Mobile:07545154699
		Revision	Date: Jan 2012		
			Scale: 1: 50		