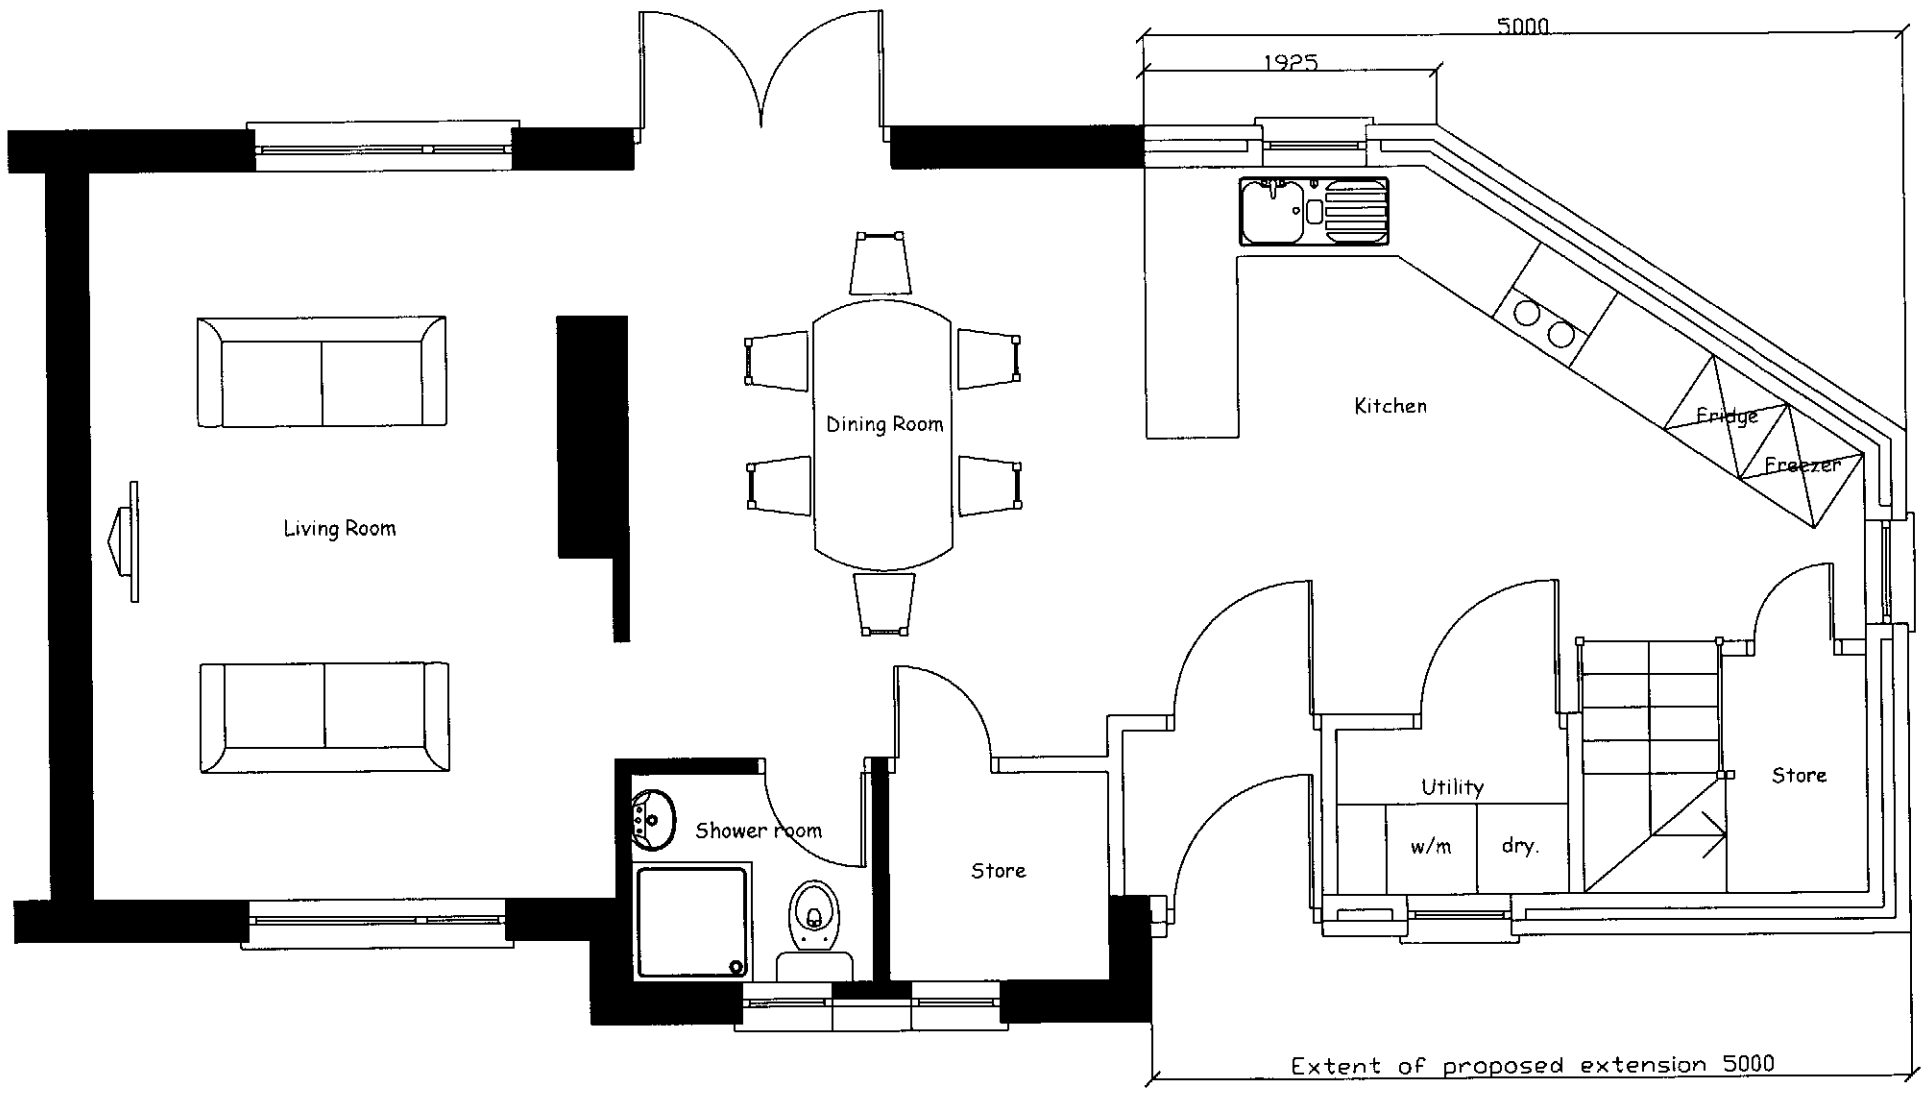

Proposed Ground Floor Plan
1:50

PLA...
ACK'D
REFLIED
RECD - 3 APR 2008
M
M
M
FOR ACTION
M
INT PROD
DATE

54 Royalthorn Rd	Rev	Date	Revison	Scale **1:50**
Planning Application				Date **February 2008**
	Title **Proposed Ground Floor Plan**			Dwg. No. **M228AD/02**

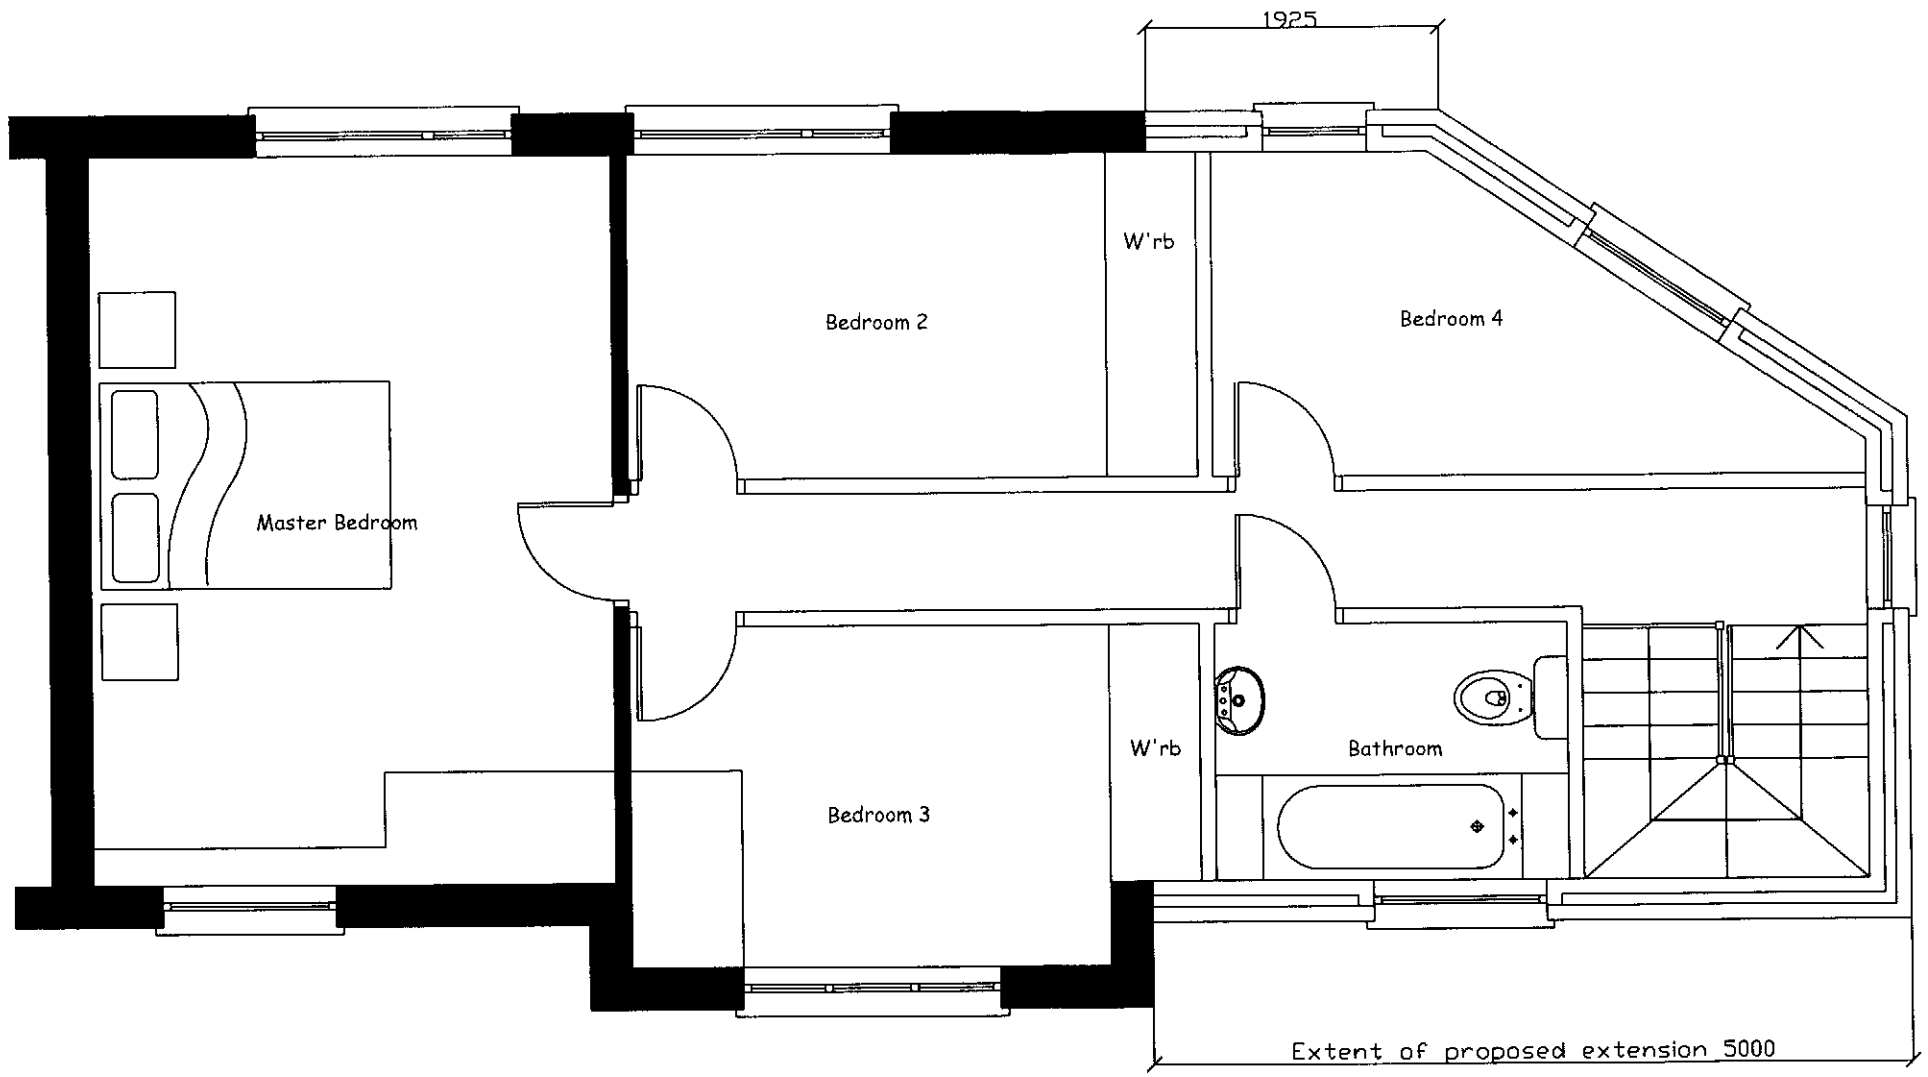

Proposed First Floor Plan
1:50

PLANNING
ACK'D
REPLIED
RECD - 3 APR 2008
M
M
M
DRAWINGS

54 Royalthorn Rd

Planning Application

Rev	Date	Revison

Title

Proposed First Floor Plan

Scale **1:50**

Date **February 2008**

Dwg. No.

M228AD/03