
Notes

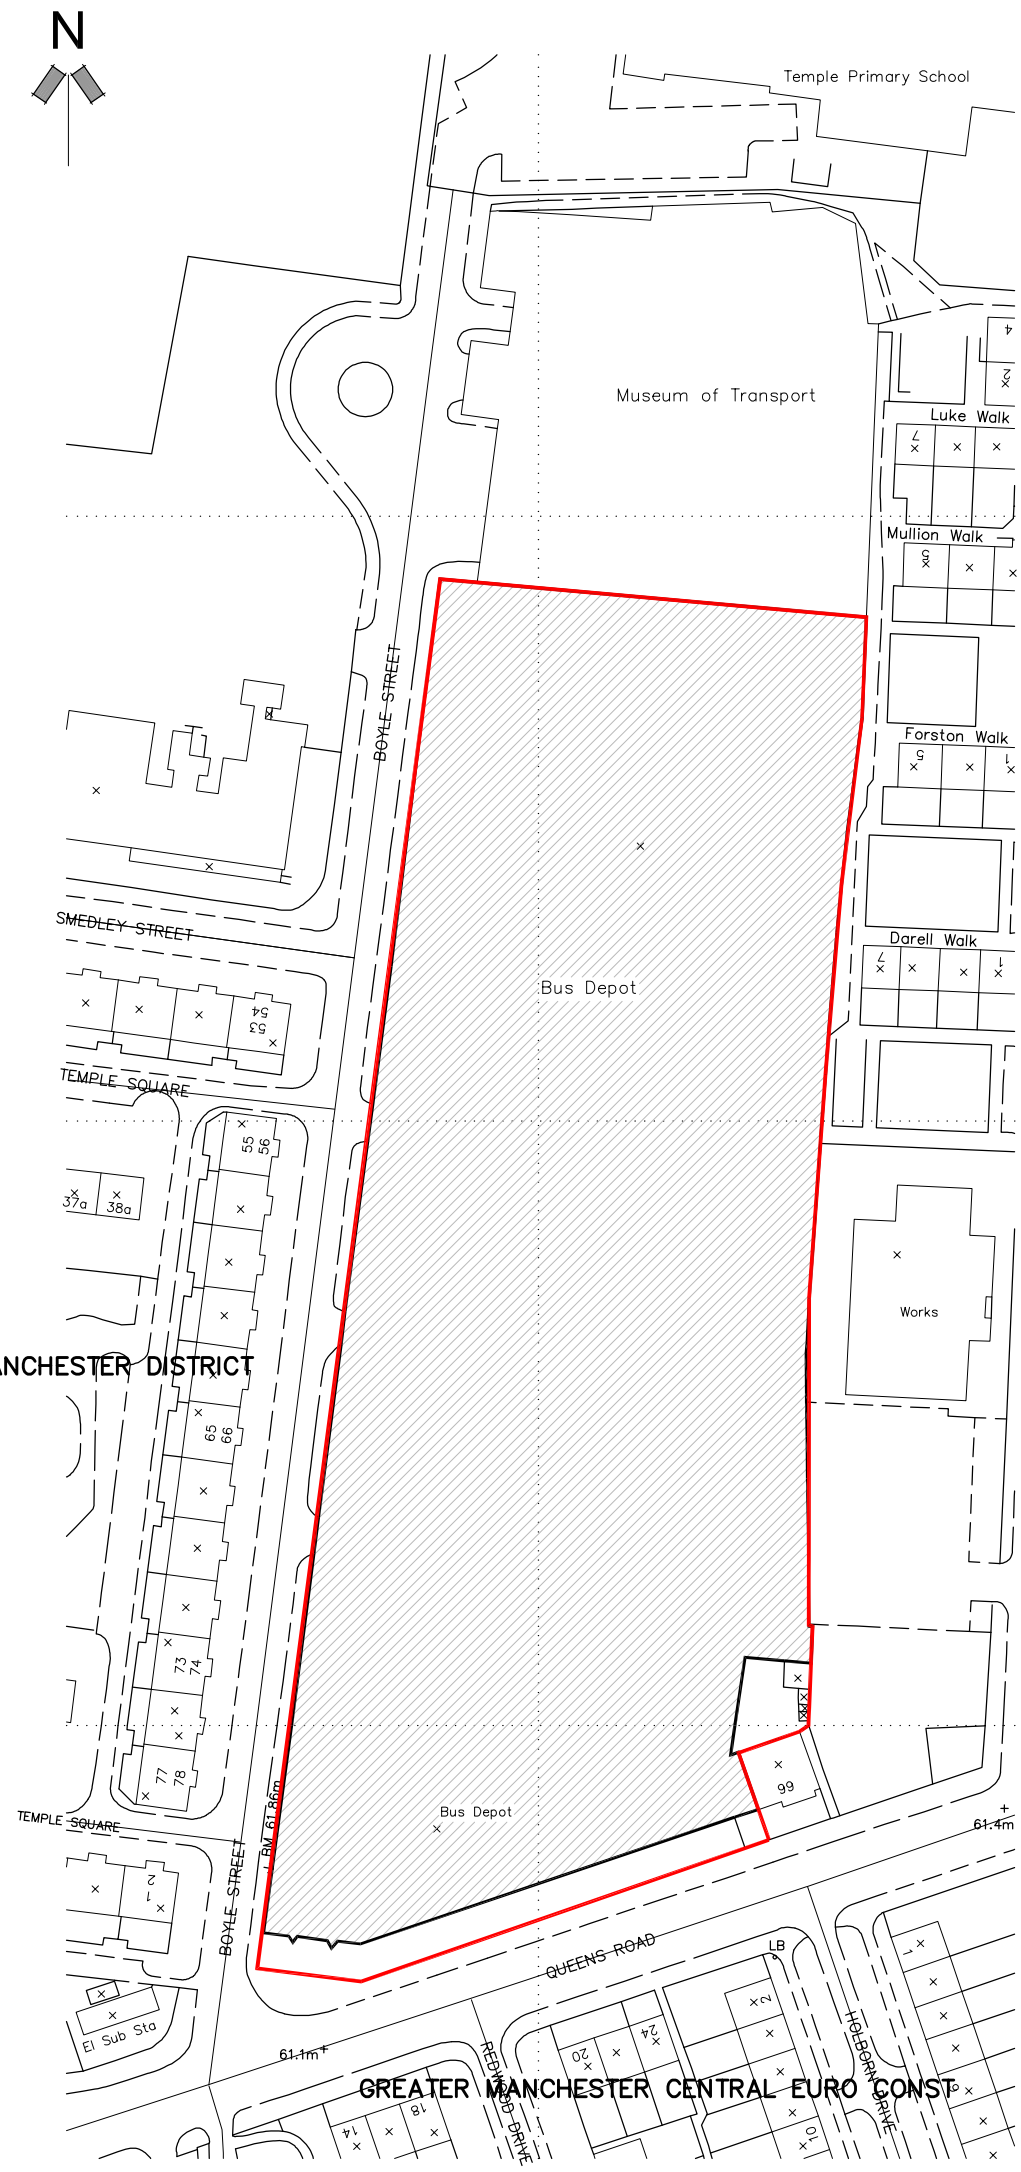

0 10m 20m 50m

1:1250

rev	description	date	dr by	ap by
original by	Paul Dobson	14.04.12		

Aedas

Building Consultancy

Aedas Building Consultancy Ltd
Norwich Union House
High Street
Huddersfield HD1 2LF
United Kingdom

T +44(0)1484 537411
F +44(0)1484 530332
E huddersfield@aedas.com
aedas.com

client
FIRST BUS PLC

project
Queens Road Depot, Manchester
Window Replacement Works

drawing
Site Loction Plan

project number	scale	
2012.00406.000	1 : 1250	@A3

drawing number	rev	issue status
00		

This drawing is to be read in conjunction with all related drawings. All dimensions must be checked and verified on site before commencing any work or producing shop drawings. The originator should be notified immediately of any discrepancy.
This drawing is copyright and remains the property of Aedas.