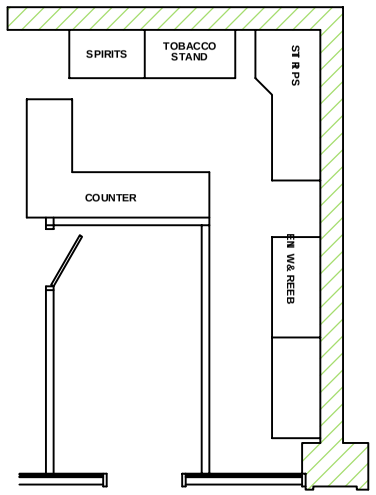

EXISTING (PART) PLAN

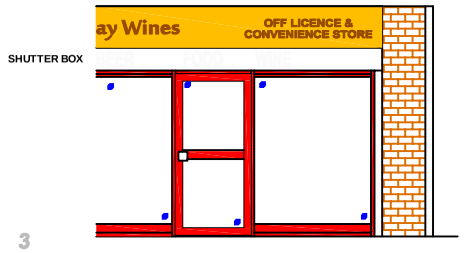

EXISTING ELEVATION

0 1 2 3
Scale in Metres Scale 1:100

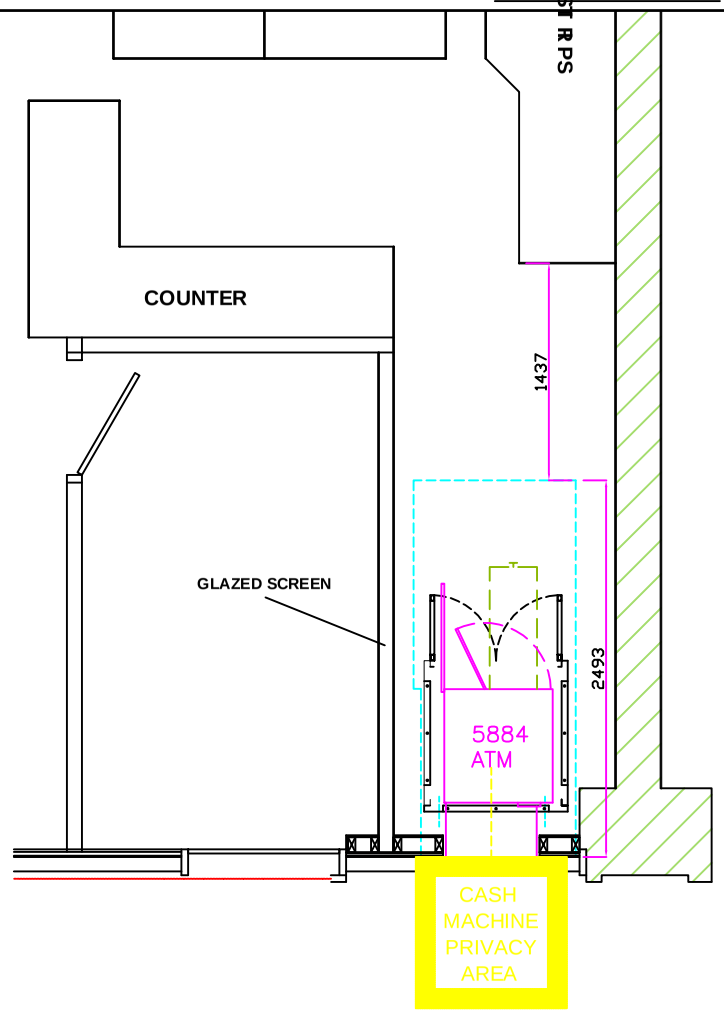

PROPOSED (PART) PLAN

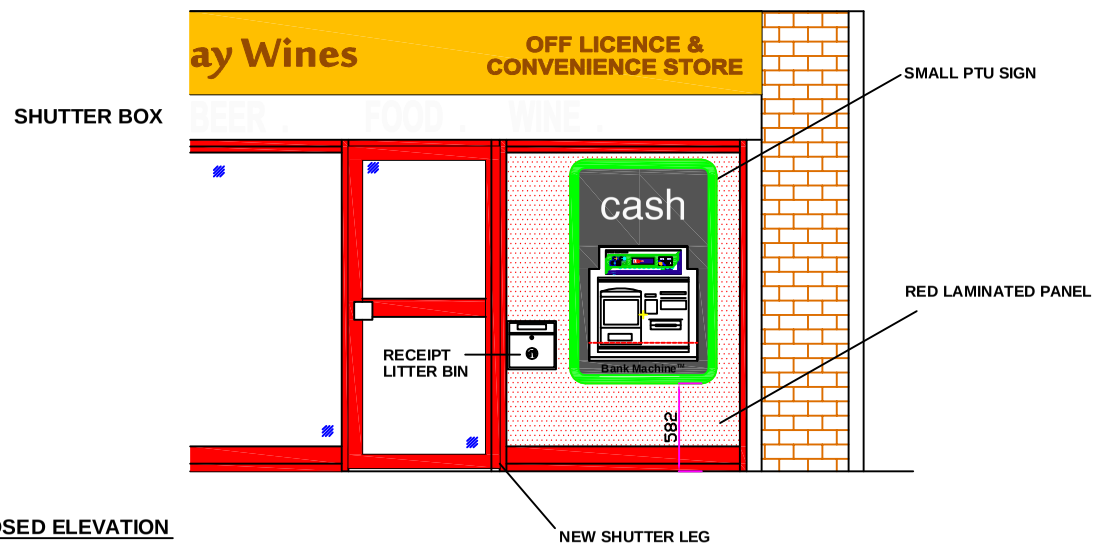

PROPOSED ELEVATION

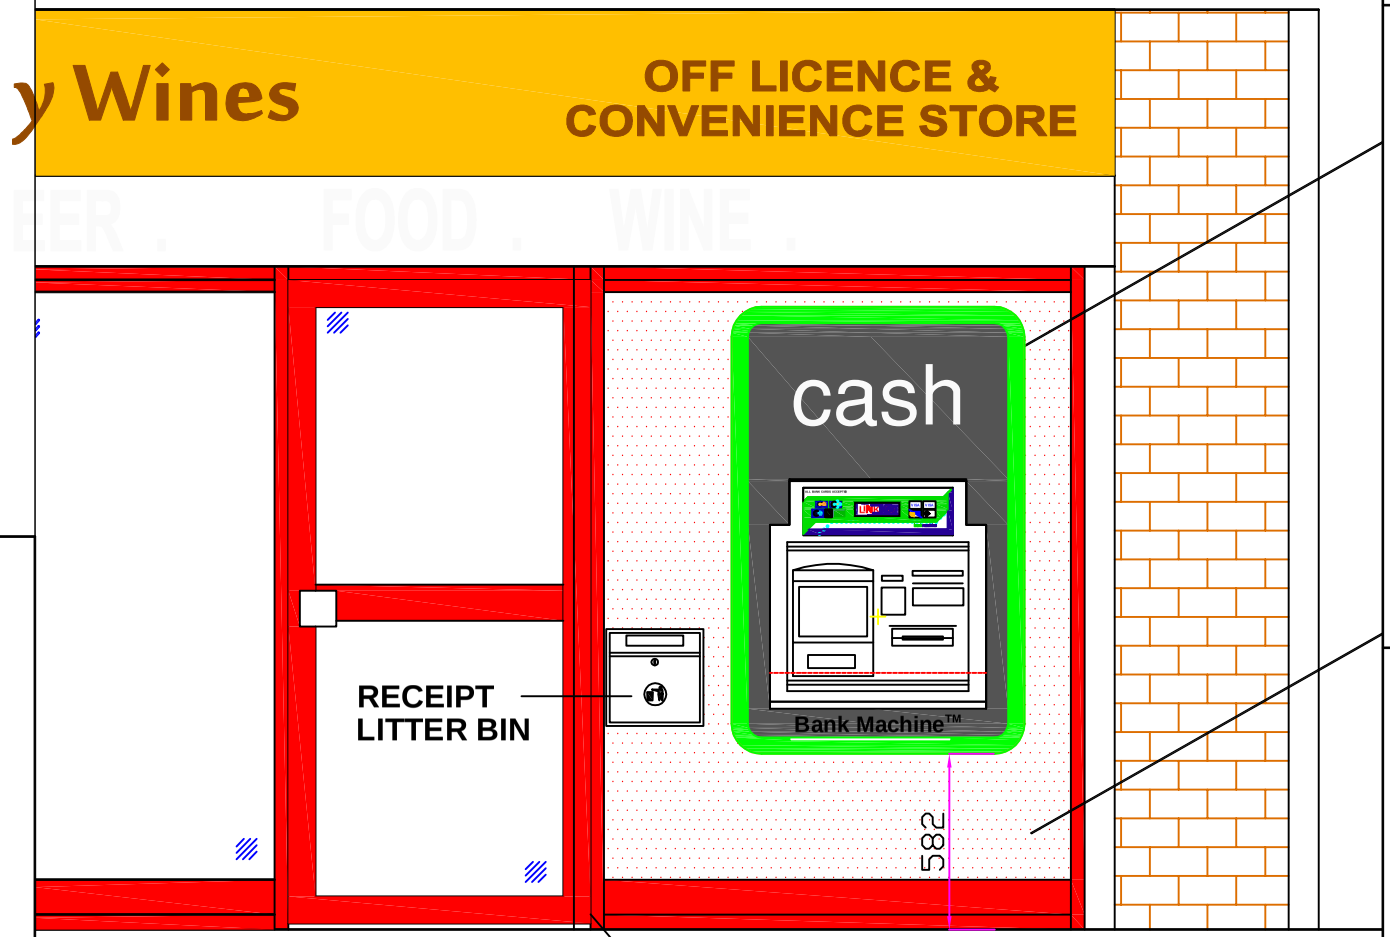

PROPOSED (PART) ELEVATION

0 1 2 3
Scale in Metres Scale 1:25

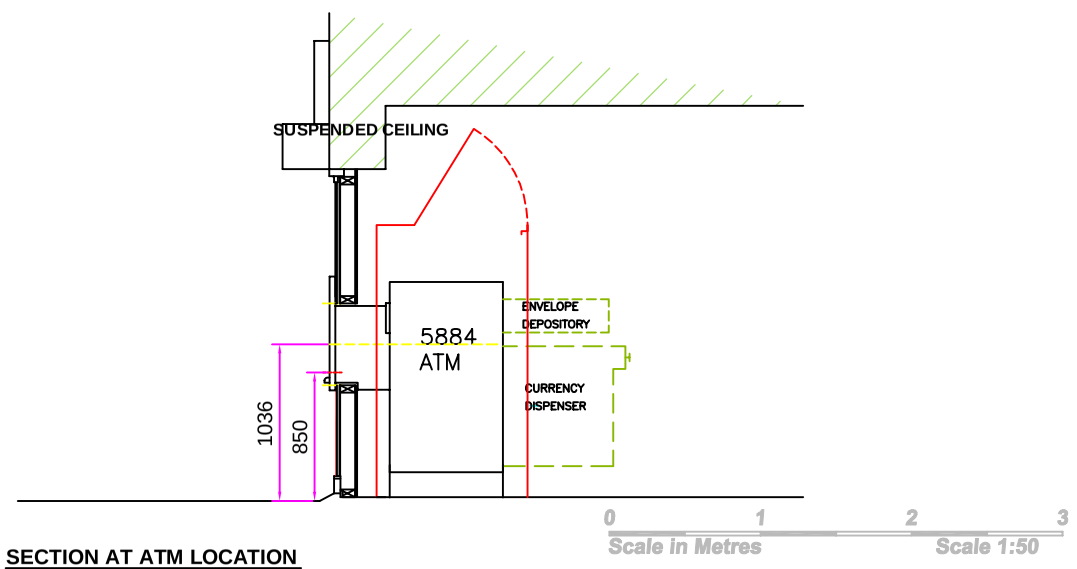

SECTION AT ATM LOCATION

0 1 2 3
Scale in Metres Scale 1:50

AND BUILDING REGULATION PURPOSES.

GENERAL NOTES

LIGHTING :-
ALL LIGHTING TO BE POSITIONED TO AVOID DIRECT GLARE ON THE EYES OF THE USER AND UNWANTED REFLECTIONS FROM THE SCREEN OR OPERATING FEATURES. GLARE FROM LIGHTING TO BE AVOIDED.
ACCESS TO ATM :-
COMFORTABLE SIDE REACH CONTOURS FOR WHEELCHAIR USERS TO COMPLY WITH FIGURE 10 OF THE DOCUMENT "ACCESS TO ATM's UK DESIGN GUIDELINES 2002".
COMFORTABLE VIEWING ANGLES FOR AMBULANT DISABLED PERSONS TO COMPLY TO FIGURE 4 OF THE DOCUMENT "ACCESS TO ATM's UK GUIDELINES 2002".
COMFORTABLE VIEWING ANGLES AND REACH CONTOURS FOR NON DISABLED PEOPLE TO COMPLY WITH FIGURE 15 OF THE DOCUMENT "ACCES TO ATM's UK GUIDELINES 2002".
SIGNAGE :-
ALL SIGNAGE TO CONFORM TO BS 8300:2001 SECTIONS 9.2.2 LOCATION & DESIGN OF SIGNS & INFORMATION AND 9.2.3 VISUAL SIGNS.
ALL NEW GLAZING CONFORMS TO BS 6262. PART 4 2005
ALL ELECTRICAL WORK CONFORMS TO BS 76 2008

SITE NOTES

FLOOR CONSTRUCTION :-
VINYL TILES ON CONCRETE FLOOR
REMOVE EXISTING GLAZING PANEL. TAKE SECTION OF INTERNAL ALI WALL DOWN TO ALLOW EXTRACTION OF GLASS.
ATM TO BE DELIVERED THROUGH OPENING WHILE GLASS IS OUT.
INSTALL WHITE LAMINATE PANEL,SMALLER GLAZING PANEL AND NEW MULLION.
RE-INSTALL INTERNAL ALI WALL WITH SECURITY STUD WORK EITHER SIDE, SECURITY ENCLOSURE, ATM, PLINTH AND ELECTRICS.
APERTURE TO BE FORMED IN LAMINATE PANEL WITH SECURITY BACKING
MODIFY SHUTTER TO ALLOW 24HR ACCESS
LAMINATE PANEL
A 9MM MDF CORE, FACED FORMICA LAMINATE, COMPENSATING LAMINATE TO REVERSE
WALL CONSTRUCTION (SECURITY BACKING)
100x50mm STUDS @ 400mm CENTRES CLAD WITH EXPAMET MESH (1282F)
+ 18mm MDF (SCREWED) + PLASTERBOARD (INTERNALLY)

drawing approval

APPROVED:-
SIGNED:-
NAME:-
POSITION:-
DATE:-

WORK TO BE CARRIED OUT BY OTHERS

REMOVE 2 X SECTIONS OF SHELVING WITH STOCK.
1 x FLURORESCENT STRIP LIGHT
1 x CORK NOTICE BOARD
1 x PORTABLE CCTV CAMERA & CABLE

REVISION	DESCRIPTION	DATE	
04			
03			
02			
01	SIGN DETAIL CORRECTED TO PTU	22/05/12	

SITE ADDRESS
PORTWAY BEER & BOOZE
98 PORTWAY
MANCHESTER M22 1SH

TITLE
PROPOSED AUTOMATED TELLER MACHINE (ATI
INSTALLATION FOR BANKMACHINE

DRAWN	DATE	SCALE
JOSS	27/04/12	AS SHOWN
REF/DRG No.	SHEET	REVISION
E008444	1	01

CLIENT
bankmachine