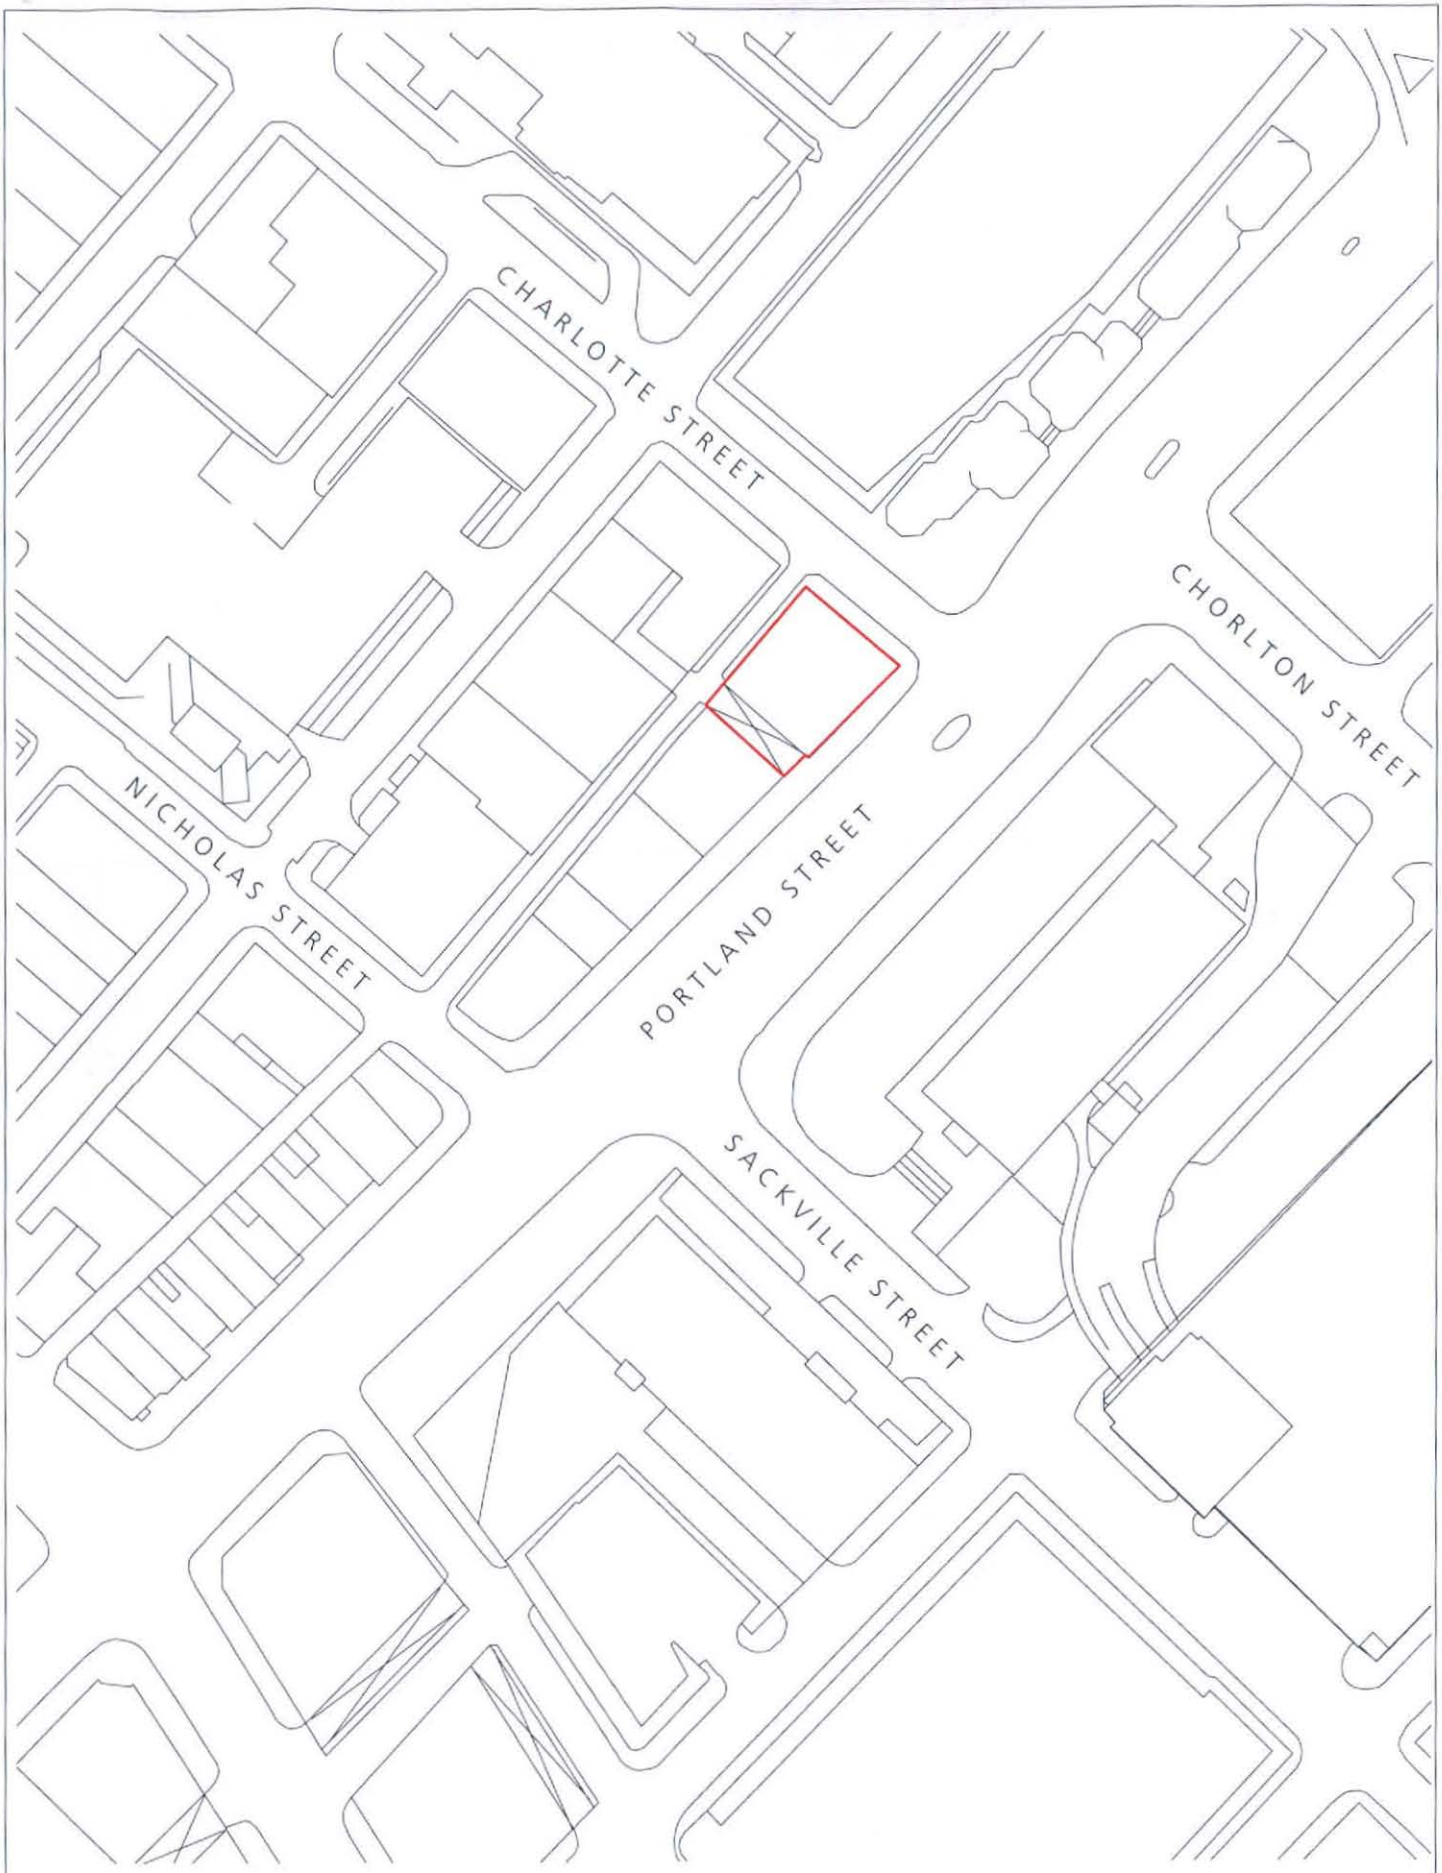

TOTAL ARCHITECTURE

Architecture, Planning & Industrial Design

218 Burton Road
Manchester
M20 2LW

t: 07989 535487
e: totalarchitecture@gmail.com

Key Plan & Northpoint

Client: Mr G Low

Project: **Frasr House**
36 Charlotte Street, Manchester

Document: **Location Plan**

Status: For information

Scale & Date: 1:1000 @ A4 August 2012

Doc Ref	206	PD	0000	-