

PURPOSE OF ISSUE	PLANNING


Do not scale from this drawing. All information should be checked by the contractor on site before commencing work. Any discreprencies should be reported to the architect immediately. All rights are reserved and are not transferable. Unauthorised reproductions of this drawing are not permitted.

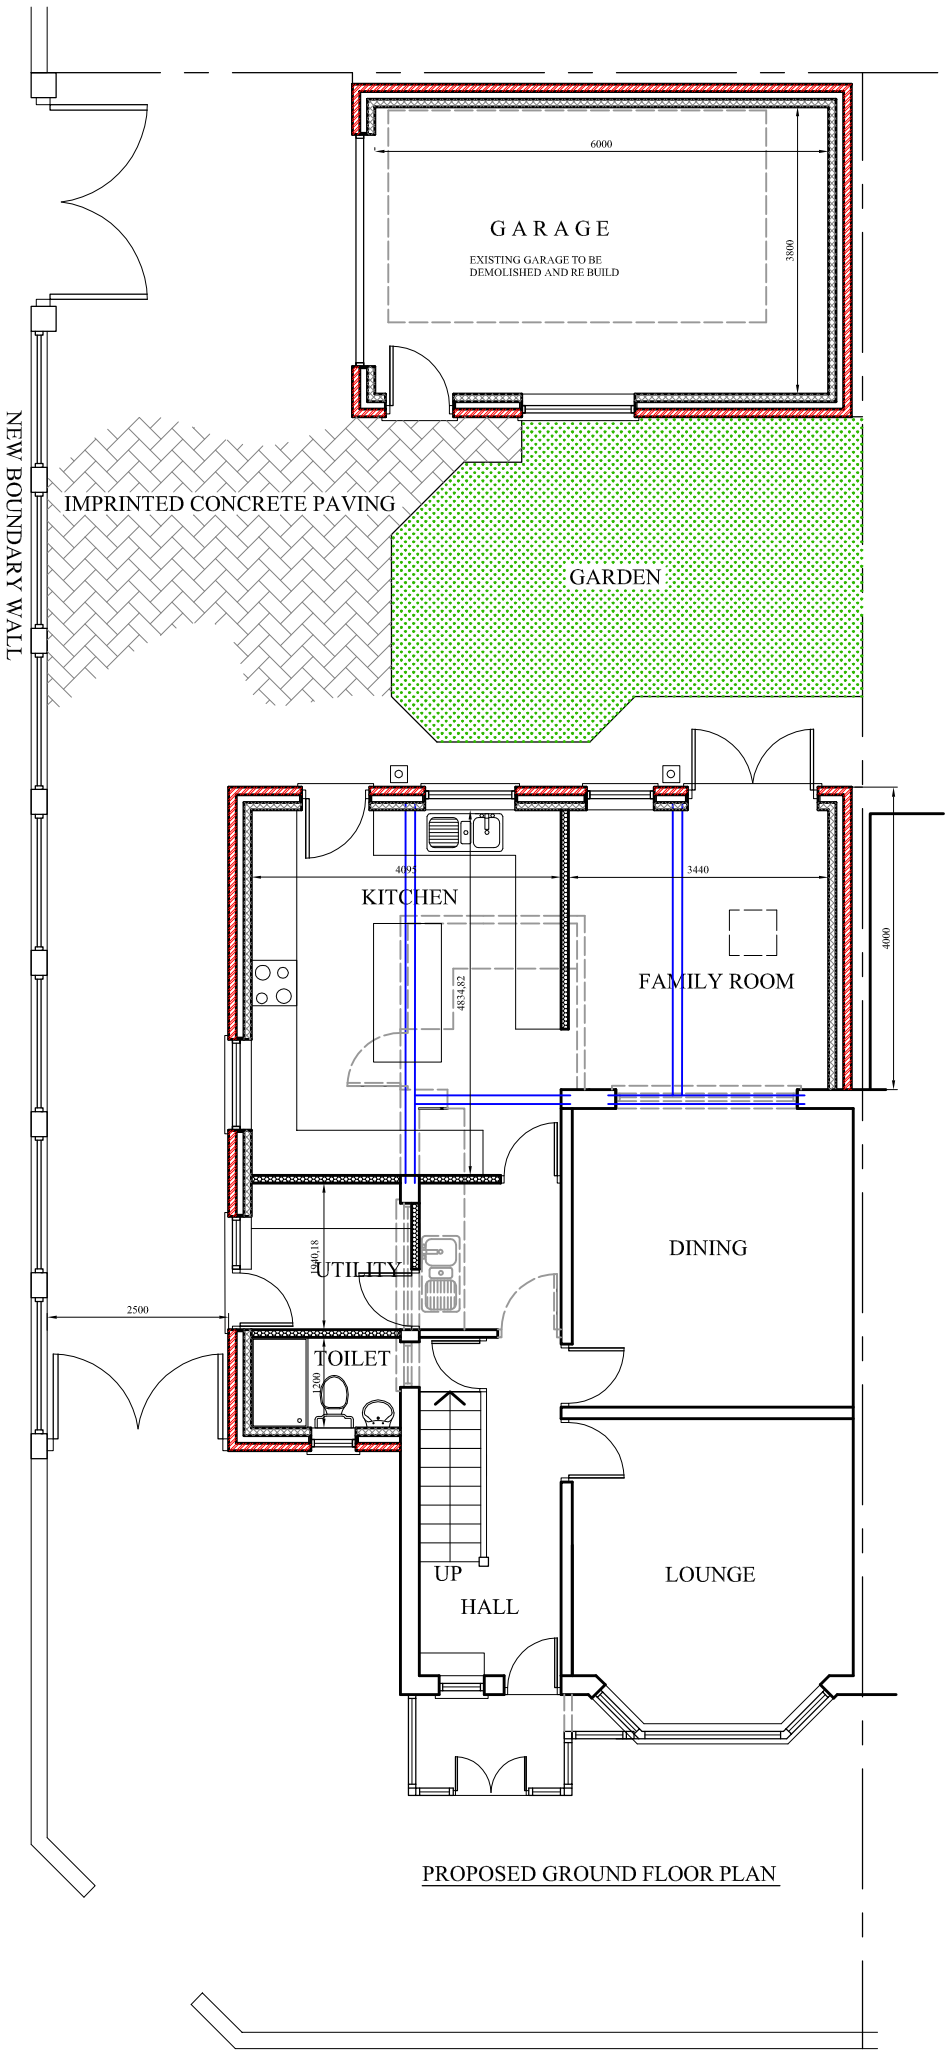

PROPOSED GROUND FLOOR PLAN

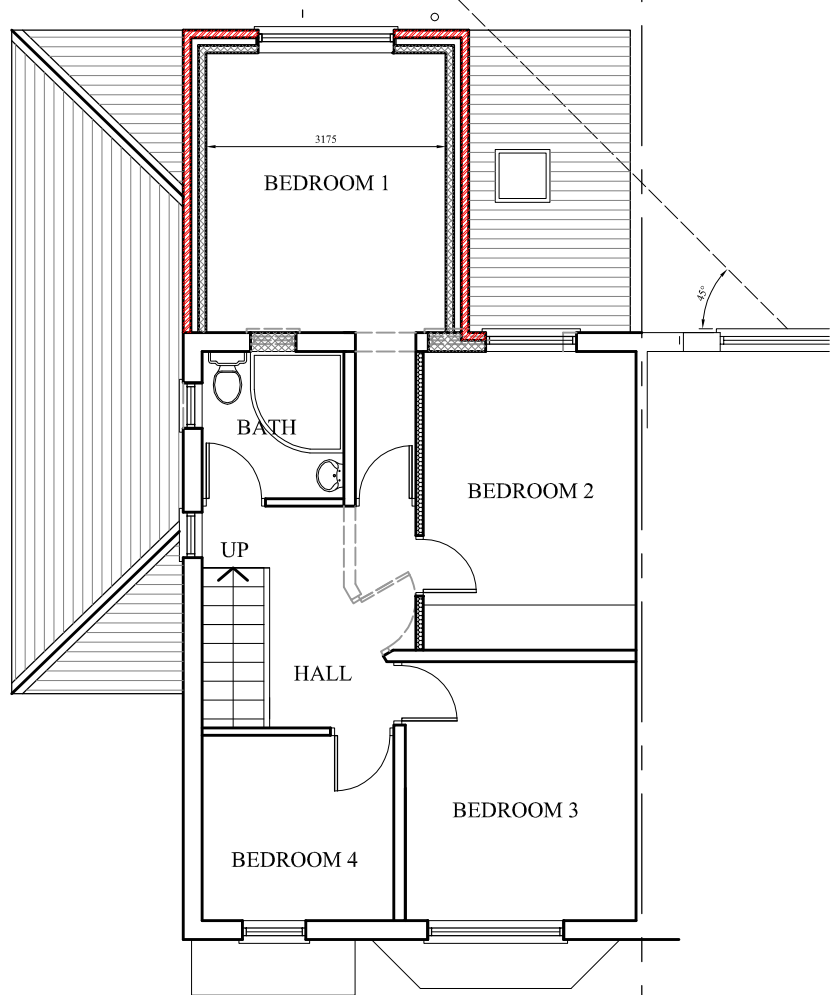

PROPOSED FIRST FLOOR PLAN

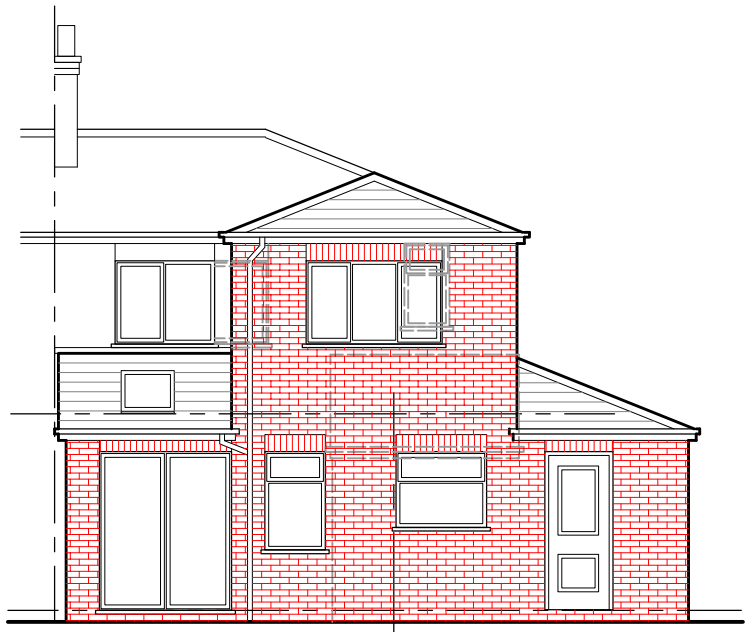

PROPOSED REAR ELEVATION



PROPOSED SIDE ELEVATION



EXISTING SIDE ELEVATION



EXISTING REAR ELEVATION

PROJECT
Site @ 225 Kings Road, Chorlton

CLIENT
Mr. Fasi

DRAWING TITLE
Proposed Floor Plan

JOB No	DRAWING No	
-	NA-P02	
SCALE	DATE	REVISION
1:100@A3	Jan. 2013	
DRAWN	CHECKED BY	-
NA		

t: 0782 895 3405
e: niamat@hotmail.co.uk

na design