

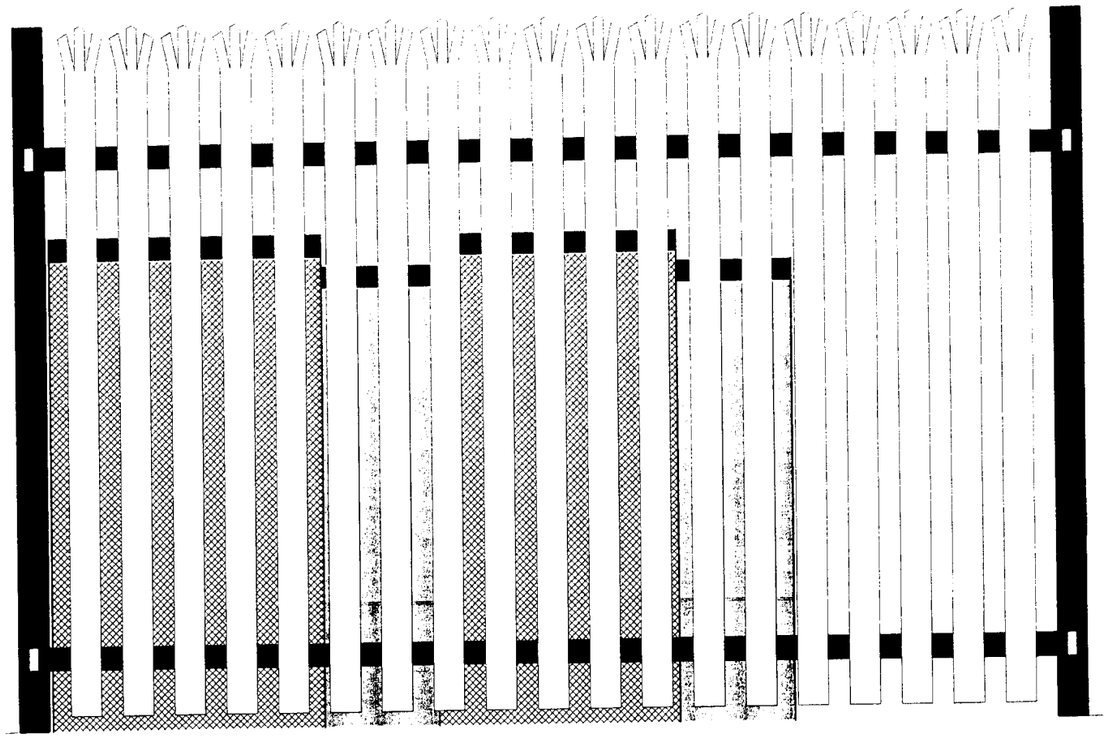


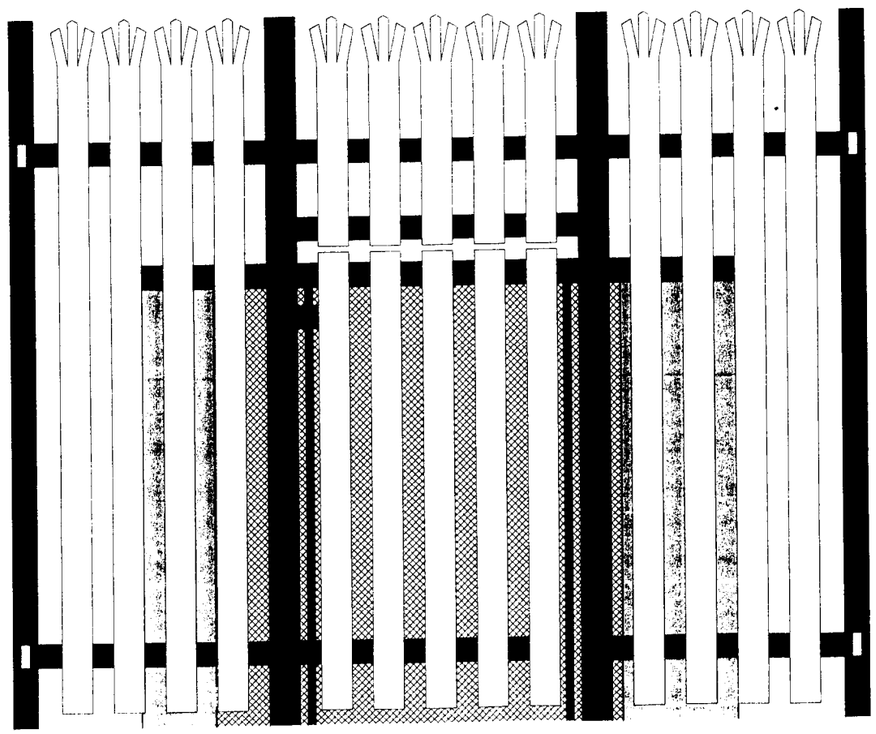

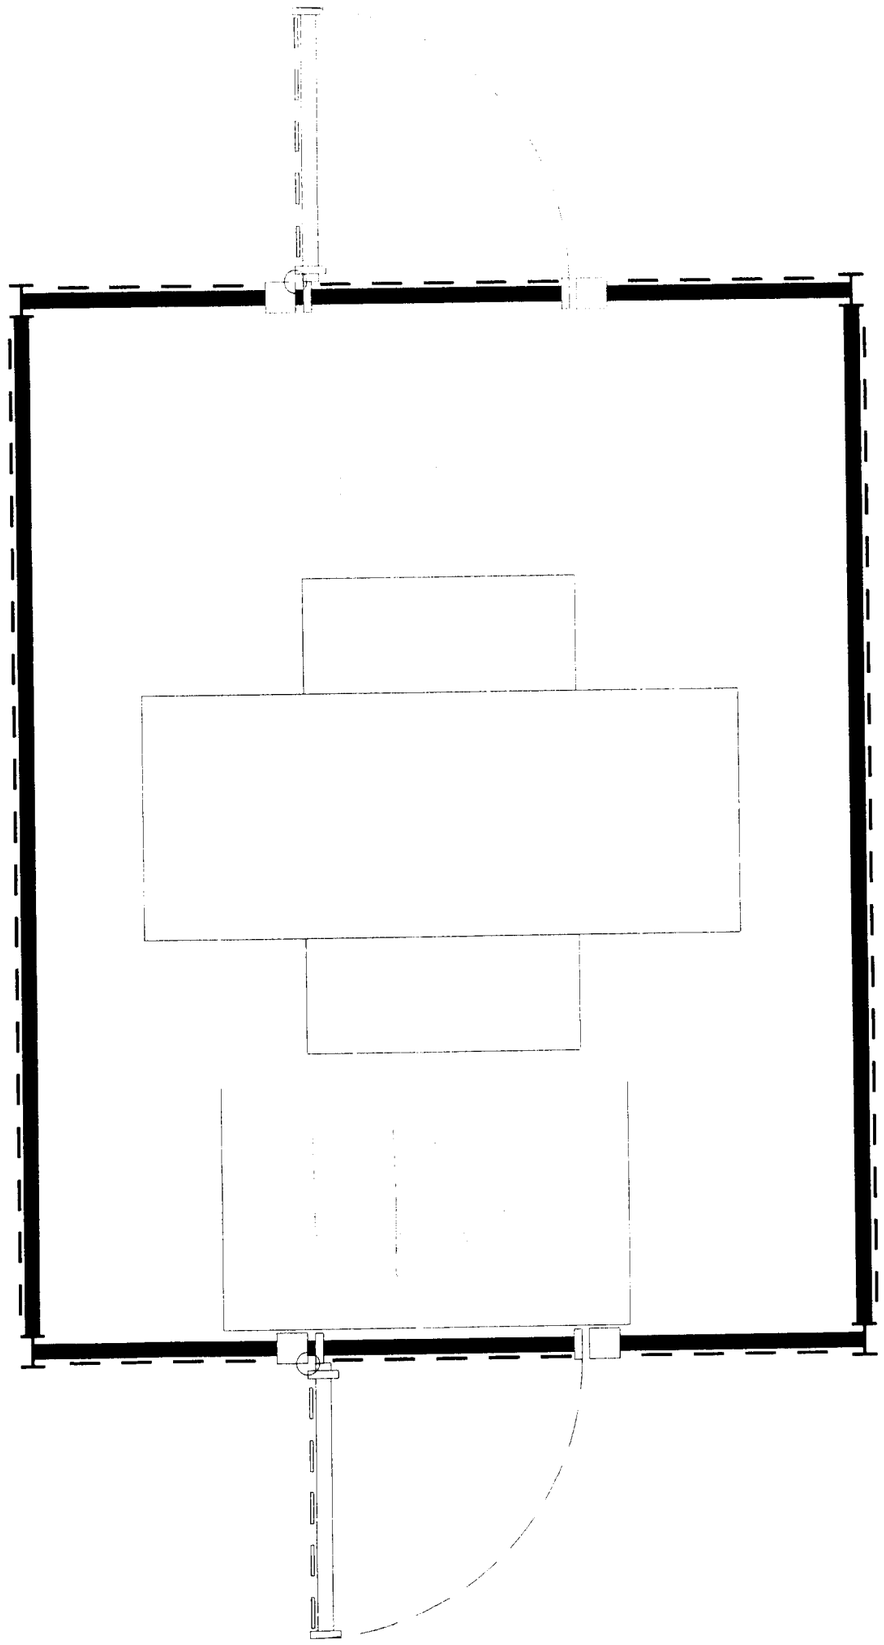

RLB | Rider Levett Bucknall

DO NOT SCALE THIS DRAWING, CHECK ALL DIMENSIONS ON SITE

This drawing is to be read in conjunction with all relevant specifications and drawings issued. For discrepencies or ommissions contact Rider Levett Bucknall.
The contractor is to check and verify all building and site dimensions and check levels before work commences.

© Rider Levett Bucknall UK Limited.

PLANNING
ACK'D
REPLIED
REC'D 03 SEP 2008
INIT. REC'D | DATE
ACTION

Date:	Revision:	Dr.

Client:
UNIVERSITY OF MANCHESTER

Drawing Issue:

Project:
STUDENT UNION
SUBSTATION RELOCATION

Drawing Title:
PLANNING APPLICATION
SUBSTATION DETAIL

Scale:	Drawing Nr:		
1:20	5086/024/D/004		
Revision:	Drawn:	Authorised by:	Date:
	FA	SC	JUNE 08

Drawing Ref:

12 Exchange Quay
Salford Quays
Manchester
United kingdom
M5 3EQ

Tel : +44 (0)161 868 7700
Fax : +44 (0)161 868 7701
Email : first.name@uk.rlb.com
WEB : www.rlb.com

RLB | Rider Levett Bucknall