

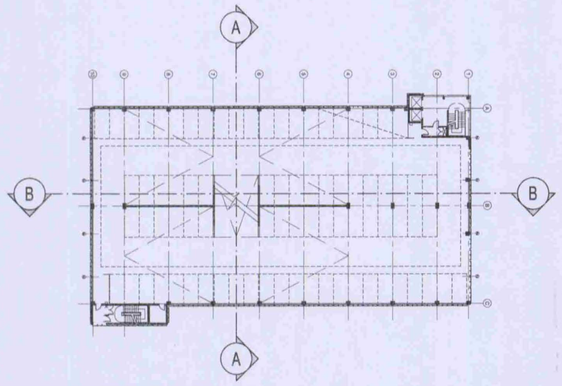


KEY PLAN - 1:500

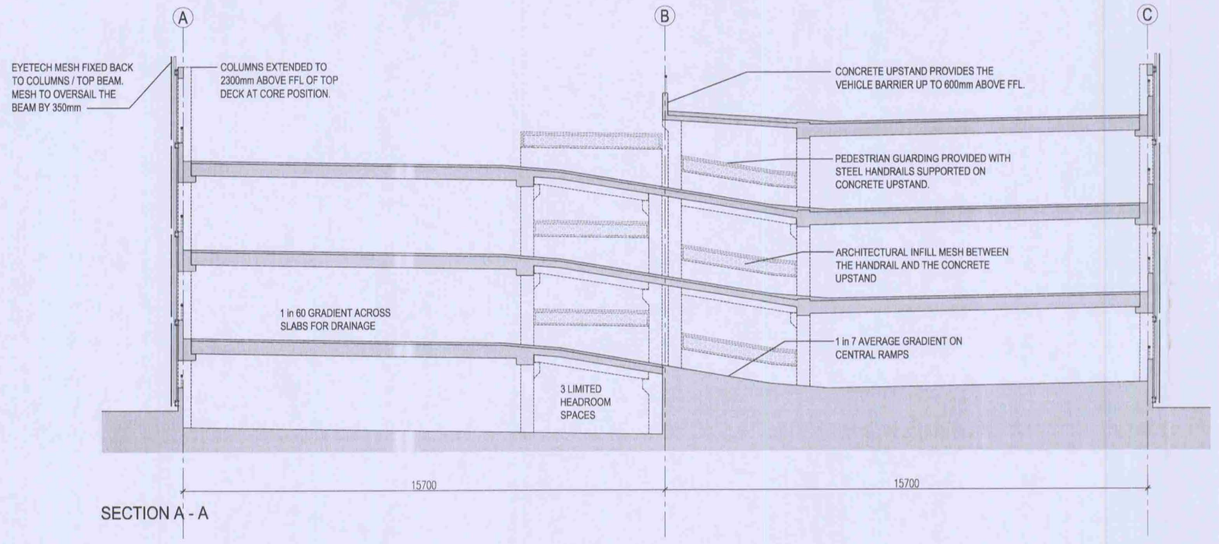

SECTION A - A

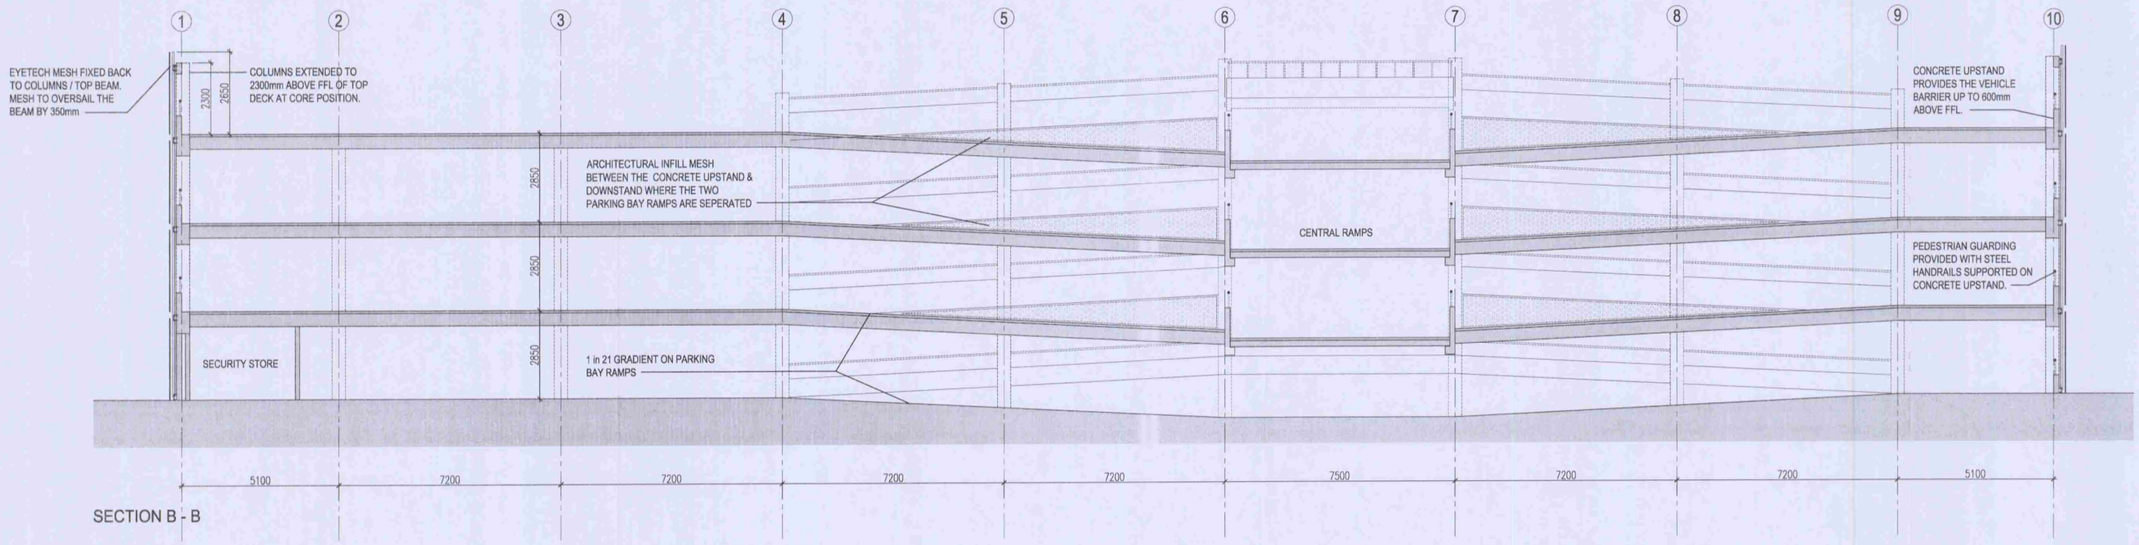

SECTION B - B

0 50
PAPER SCALE CHECK (mm)

PLANNING AND BUILDING CONTROL
28 OCT 2012

Revision	Drwn	Chk'd	Date
B - Floor to floor heights amended	AJS	DAL	22.10.12
A - 1 storey removed as per client instructions	AJS	DAL	28.01.11

Project Status

PLANNING

This information, whether drawn or as a data file, is copyright and issued strictly for use on the project for which it is provided

Project/Client

MANCHESTER METROPOLITAN UNIVERSITY
MSCP - BIRLEY FIELDS

Drawing Title

G.A. SECTIONS
SHEET 1

Drawn	Date	Checked	Scale
AJS	11/01/11	DAL	AS SHOWN @ A1

Manchester:
55 King Street
Manchester M2 4LQ
+44 (0)161 831 7300

Southampton:
Manor Park
Minstead
Southampton SO43 7PY
+44 (0)23 8081 7900

www.fairhursts.com

FDG fairhursts

Job No.	Drawing No.	Revision
7105	08-30	B