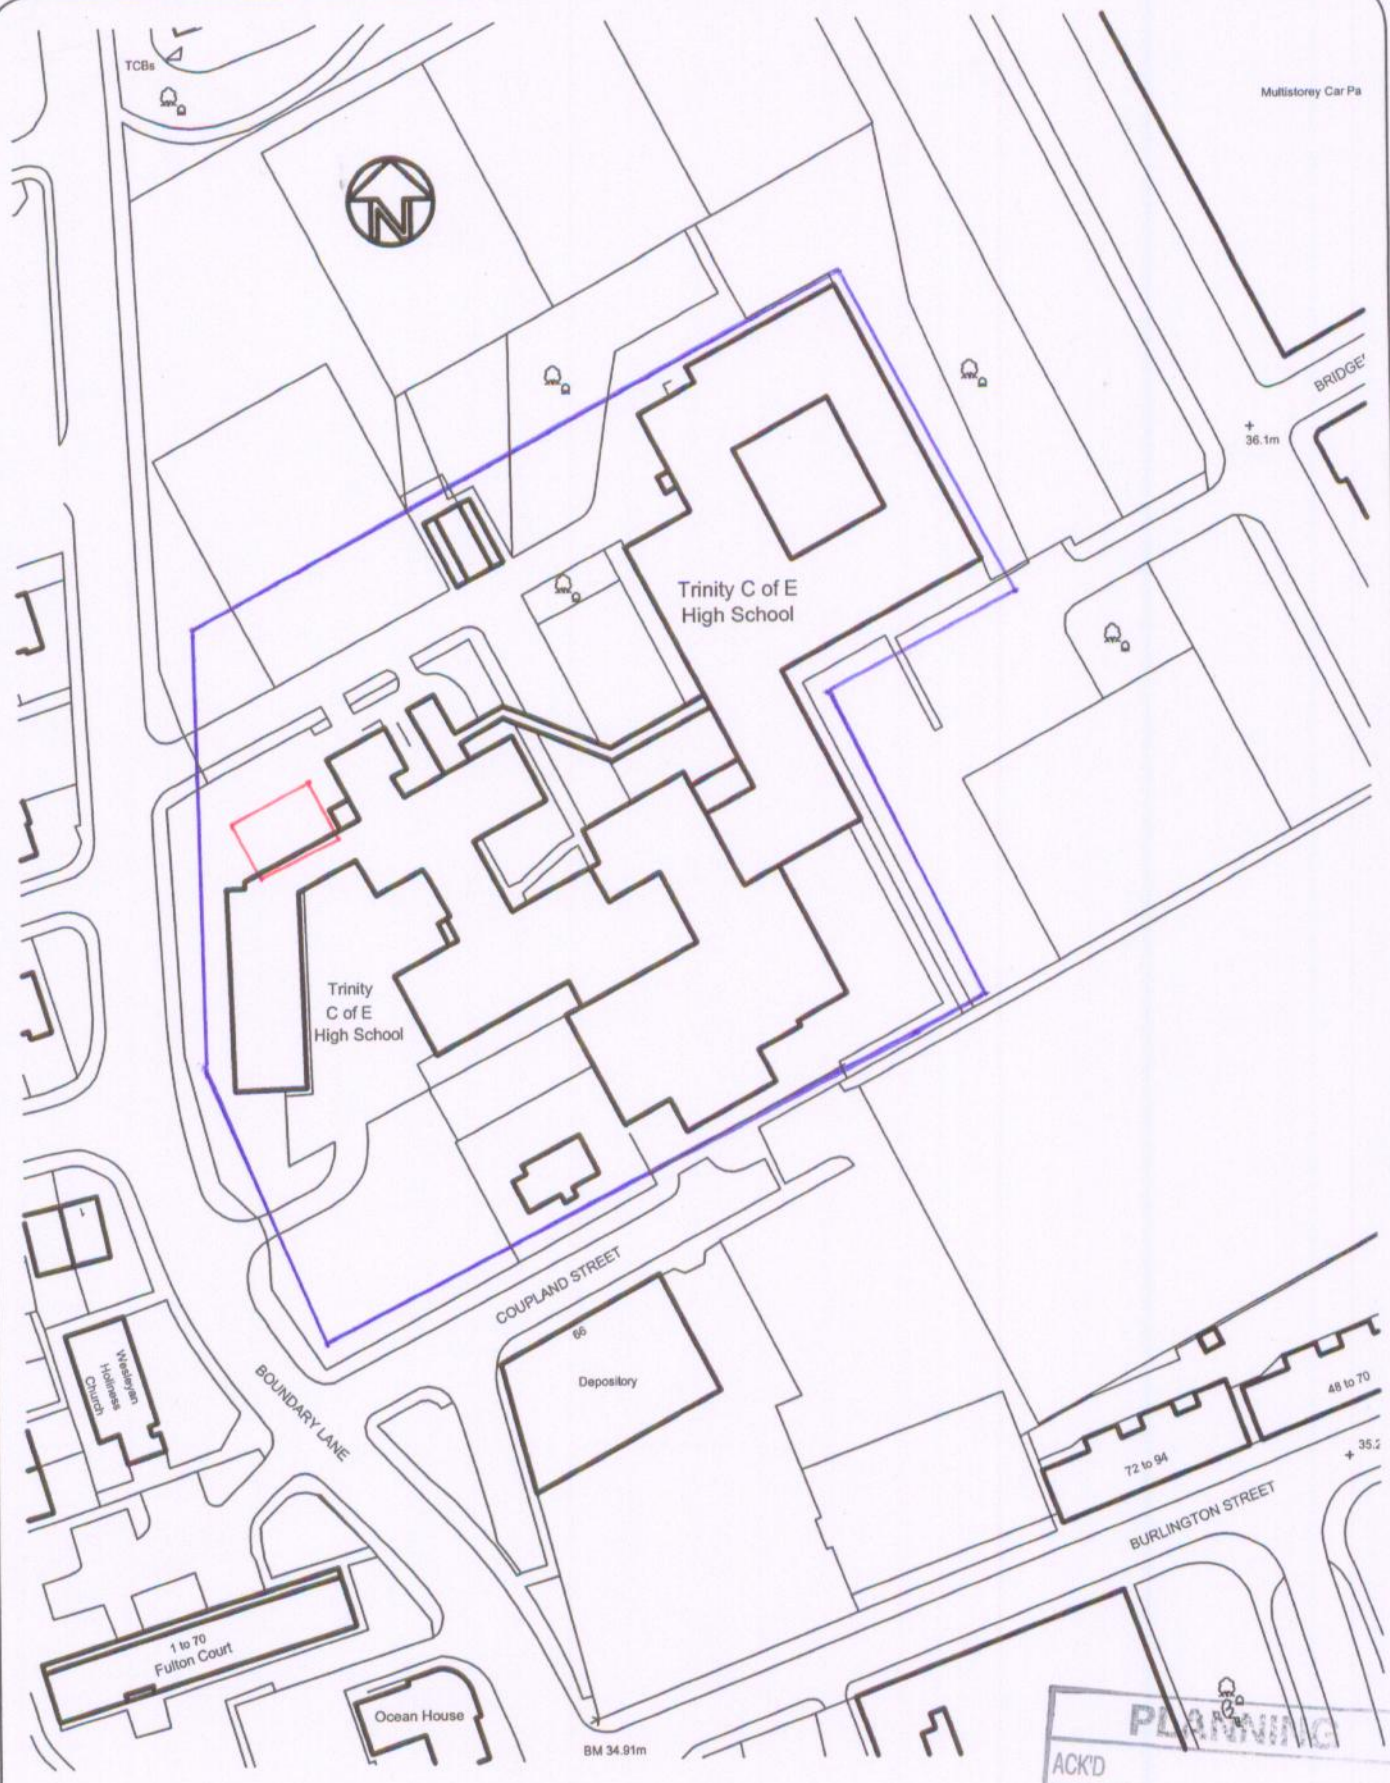


Site Location Plan. (1:1250)

Cowan & Co

PLANNING
ACK'D
REPLIED
RECD 27 JUN 2008
M
M
M
ISSUE/ACTION