Approx dims indicated: Do not scale from plan: All work subject to Statutory approvals & Party Wall etc Act requirements: 3D visuals for illustration only:Contractor to check all dimensions on site prior to placing orders for materials or for fabrication purposes:

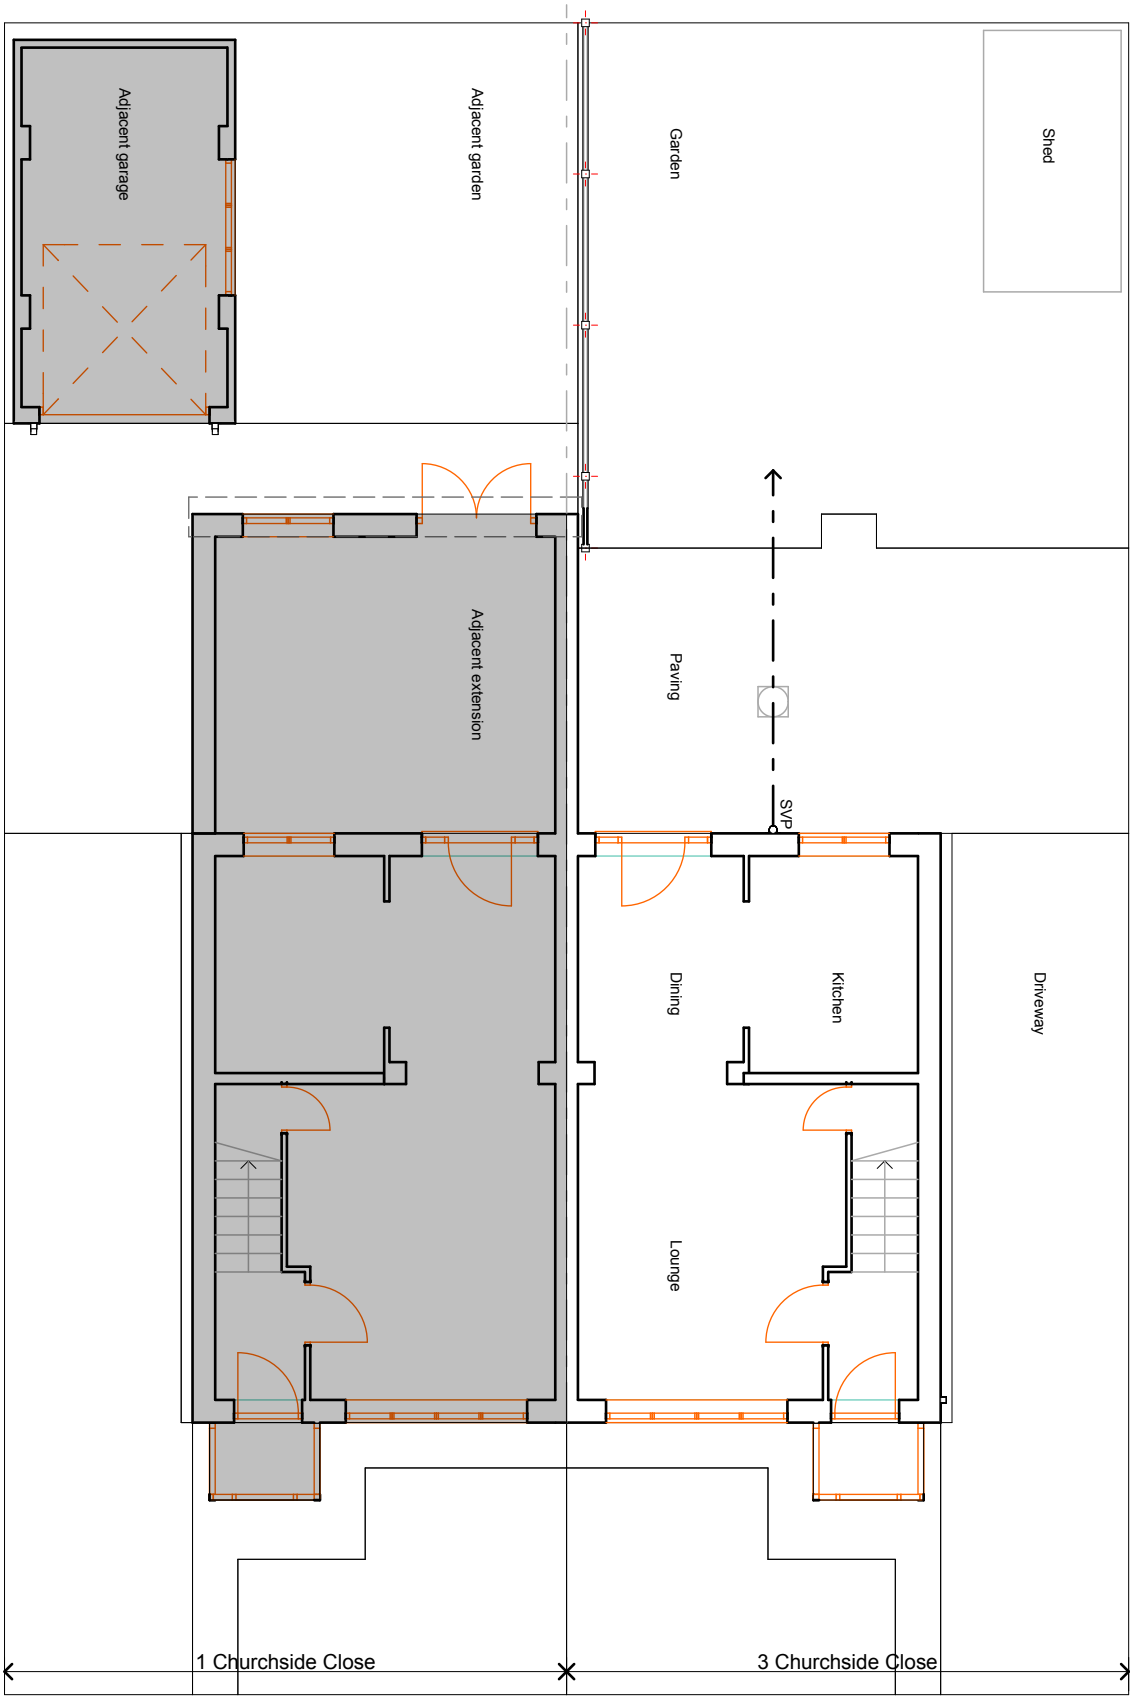

Client:	Mr T Hornowski		
Project:	3 Churchside Close Blackley, M9 8HZ	Dwg title:Proposed kitchen extension & garage	
		0. Site plan [existing]	1:100
Dwg no:	A.01.1	Date: 120619	Status: P & BR applications

www.archiplan.co.uk
ARCHITECTURAL SOLUTIONS
TEL: 07931 906057
EMAIL: ADMIN@ARCHIPLAN.CO.UK

1:50 scalebar (m) 4 3 2 1 0 1 2 3 4 5 6 7 8 1:100 scalebar (m)

Approx dims indicated: Do not scale from plan: All work subject to Statutory approvals & Party Wall etc Act requirements: 3D visuals for illustration only:Contractor to check all dimensions on site prior to placing orders for materials or for fabrication purposes:

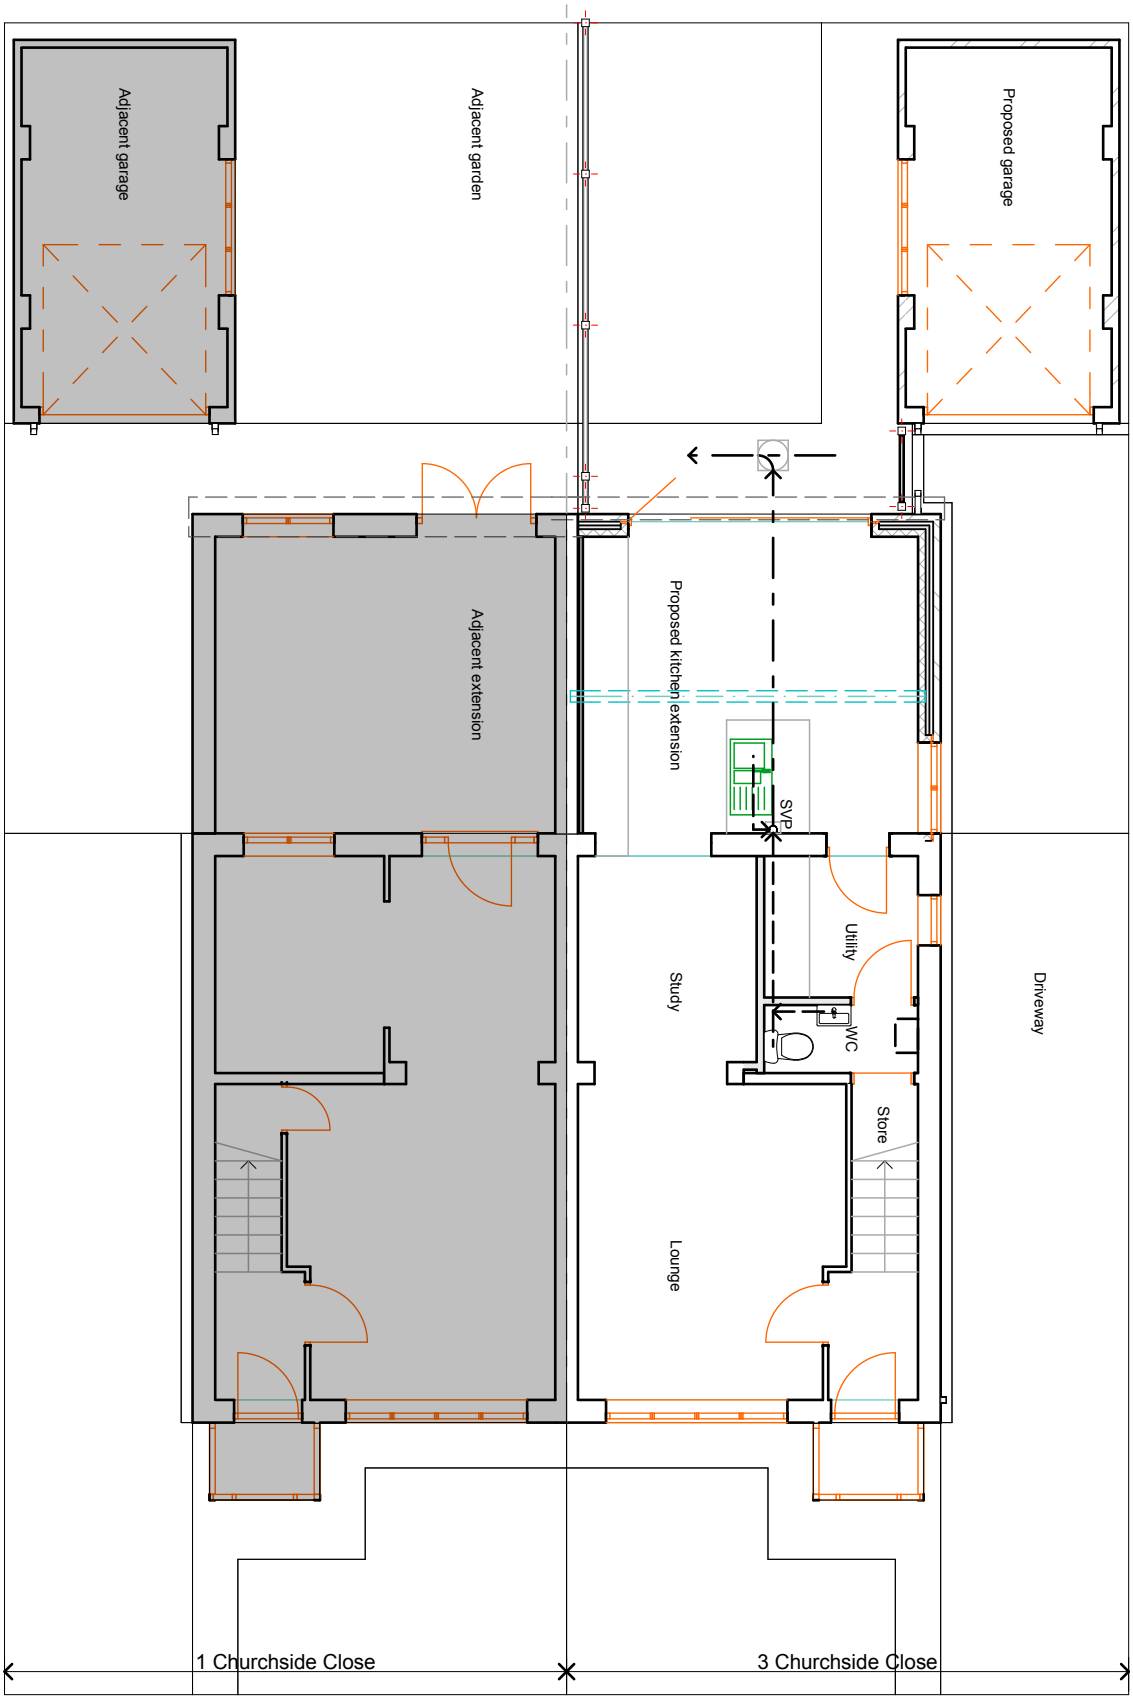

Client:	Mr T Hornowski		
Project:	3 Churchside Close Blackley, M9 8HZ	Dwg title:Proposed kitchen extension & garage	
		0. Site plan [proposed]	1:100
Dwg no:	A.01.2	Date: 120619	Status: P & BR applications

www.archiplan.co.uk
ARCHITECTURAL SOLUTIONS
TEL: 07931 906057
EMAIL: ADMIN@ARCHIPLAN.CO.UK

1:50 scalebar (m) 4 3 2 1 0 1 2 3 4 5 6 7 8 1:100 scalebar (m)