

Roof Plan Scale 1:50

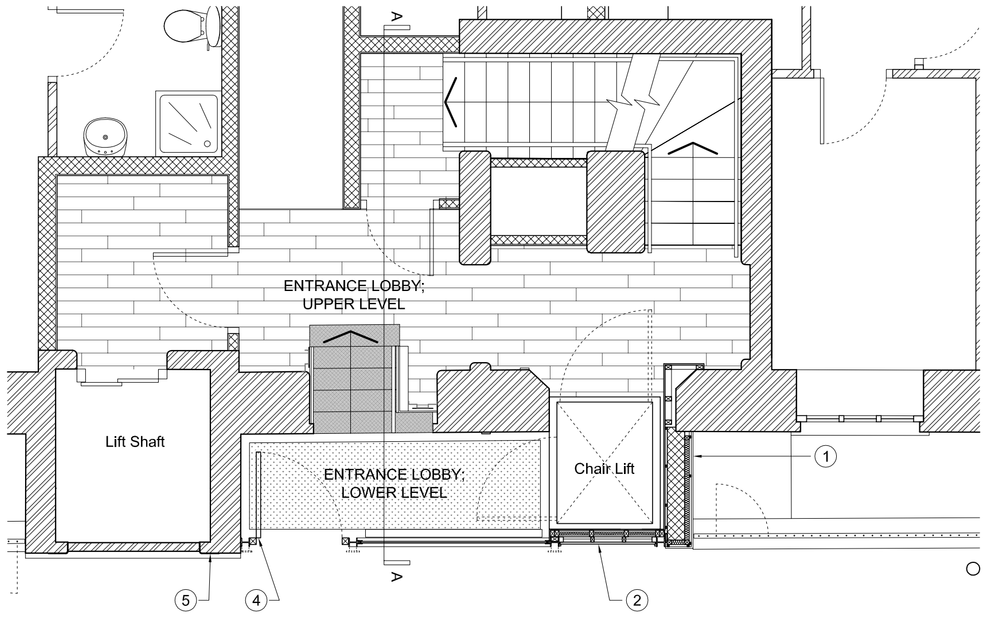

Ground Floor Plan Scale 1:50

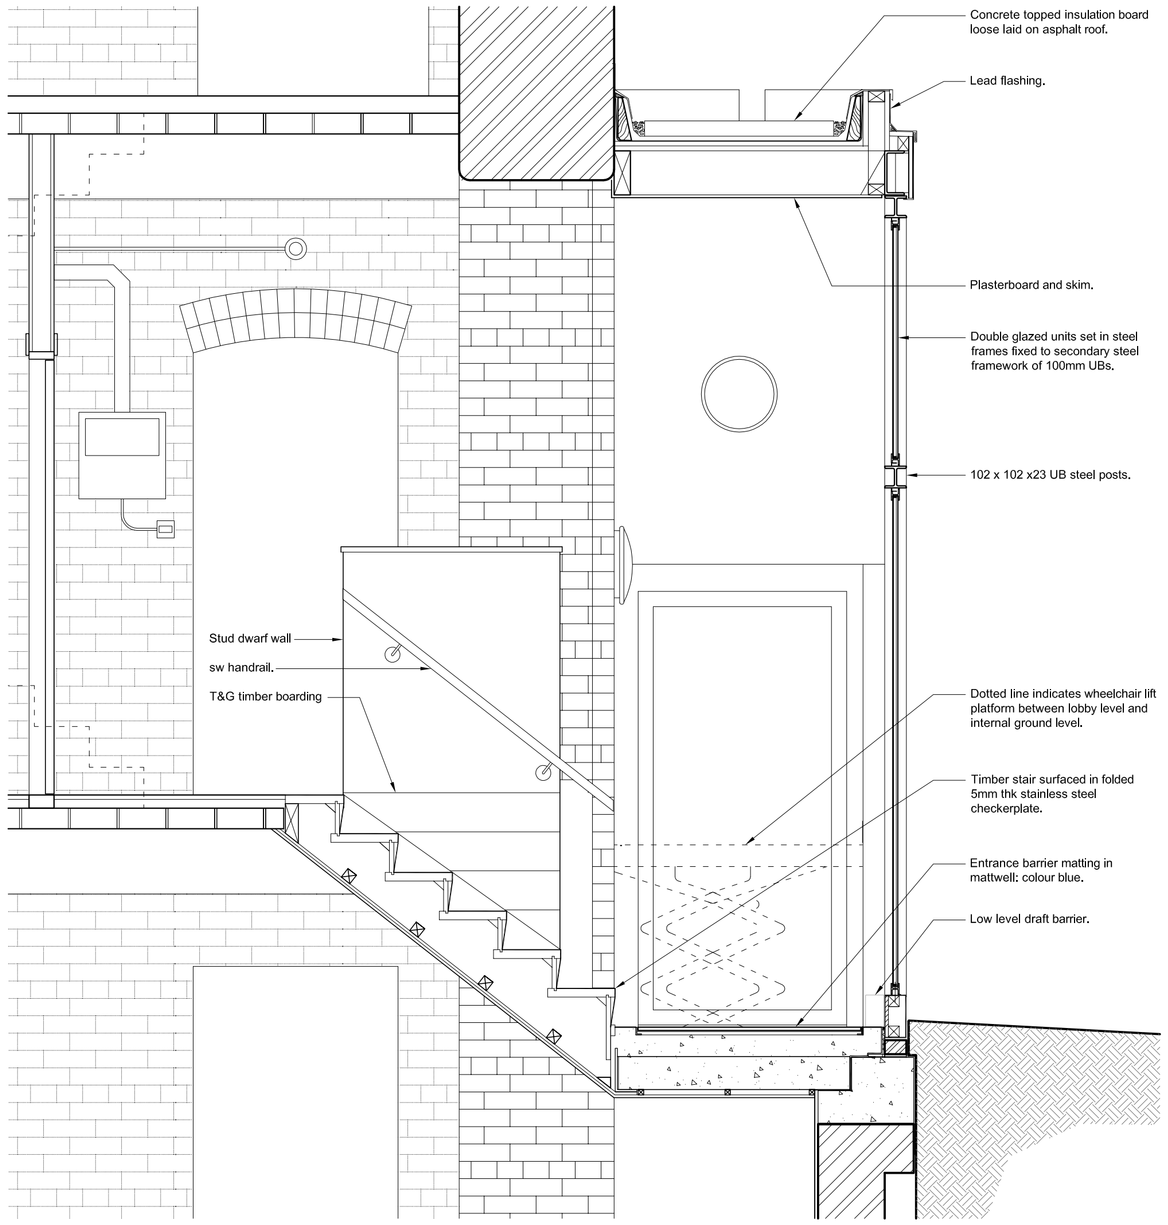

Section AA Scale 1:20



Front Elevation Scale 1:20


Lobby at ground floor landing


Lobby at pavement level; chair lift.

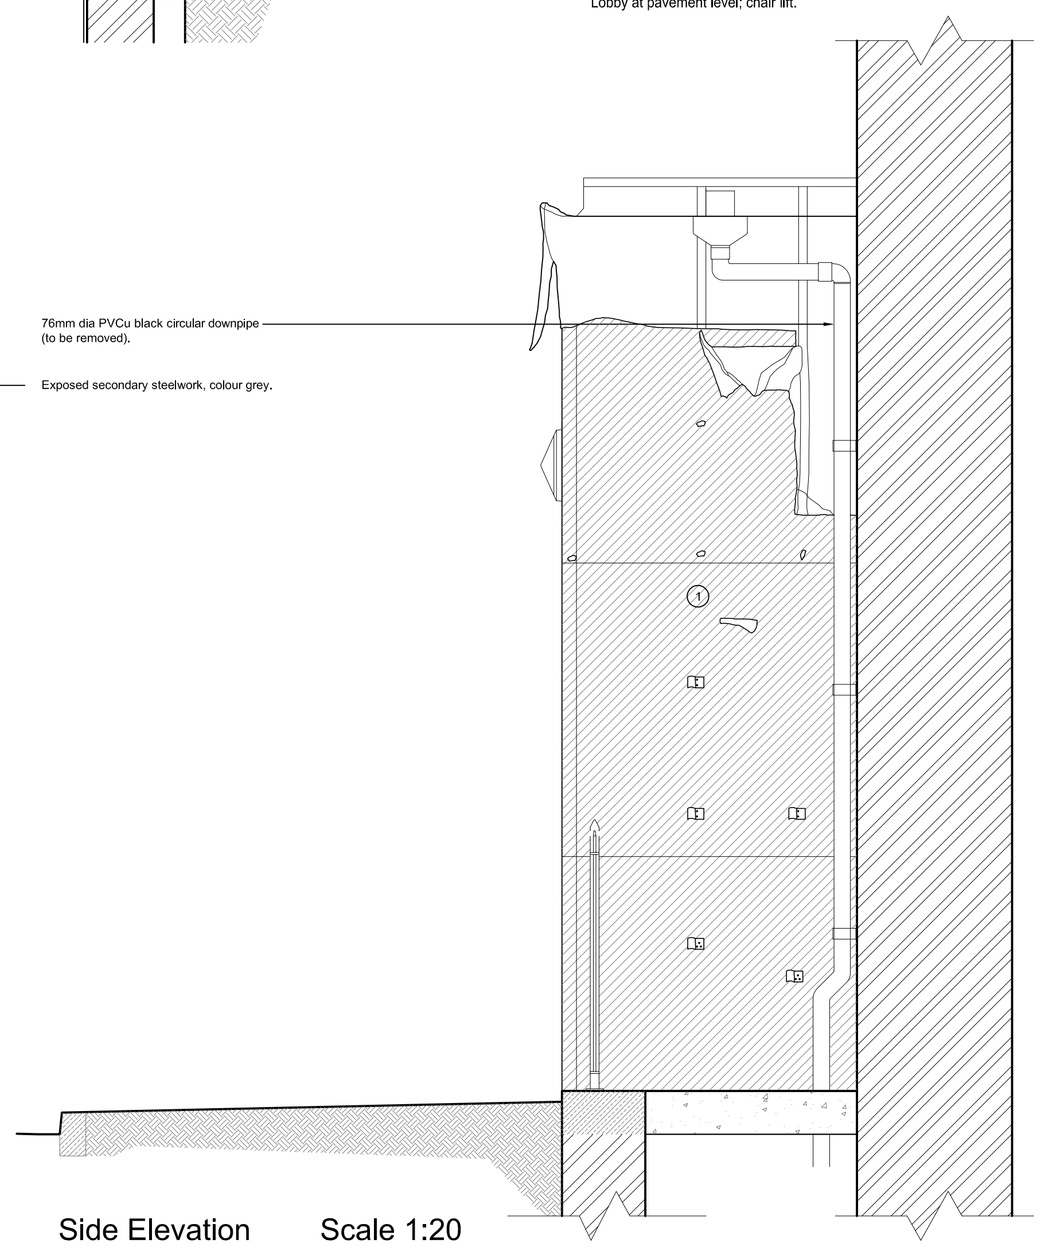

Side Elevation Scale 1:20

Responsibility is not accepted for errors made by others in scaling from this drawing. All construction information should be taken from figured dimensions only.

0mm 50mm 100mm

A1 Original Sheet Size

Key to plan:

- Existing conversion T&G laminated flooring.
- Existing brickwork. Left exposed internally.
- Existing barrier matting to be removed and replaced with Heckmondwike, 'Dreadnought' col: Antracite.
- Existing conversion internal partitions. Plasterboard, skim and paint finish - colour cream.
- Existing timber staircase clad with chequer pattern folded steel plate.
- New non-slip ceramic tiles: Domus DIN07 - Natural Anit-slip, colour dark grey.

Notes:

1. Remaining lead cladding and plywood backing to be removed.
2. T&G timber cladding to be removed to allow re-cladding.
3. Existing surface mounted external light fixtures to be replaced.
4. Solid timber door and frame to be replaced.
5. Metal frame to be repainted.

date	rev	name	chk	note
XXXX	X	XXX	XXX	XXXX

Stride Treglown

Architecture Town Planning Interior Design Building Surveying Landscape Architecture Graphic Design

6 Commercial Street, Manchester M15 4PZ
T 0161 832 9460 F 0161 839 0424 www.stridetreglown.co.uk

PROJECT

Cambridge Mill
Solitaire Property Management

DRAWING TITLE

Existing Plans and Elevations

DATE	SCALE	DRAWN BY	CHECKED BY
11.08.09	Varies	STG	CP

DRAWING NUMBER	REVISION NO.
45068_P03	-