
Notes


Drawings for planning approval only

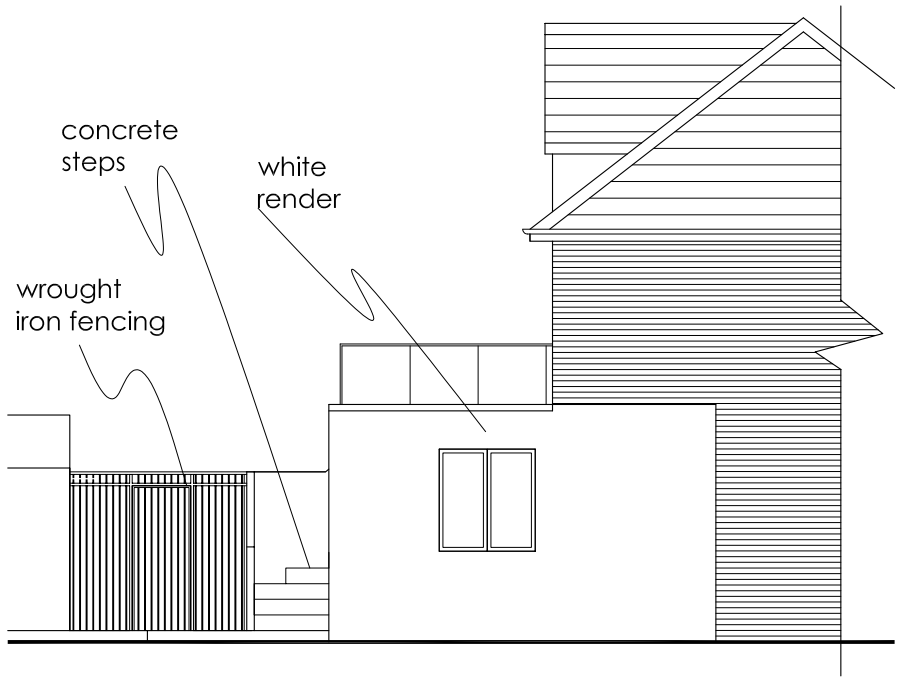


Proposed East elevation



Proposed South elevation

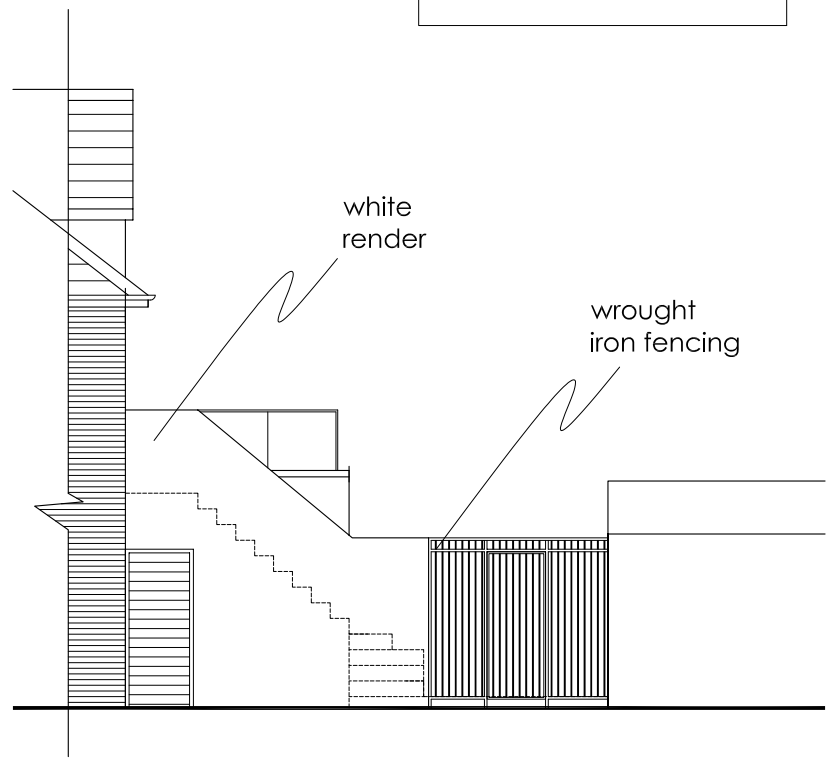

Proposed West elevation

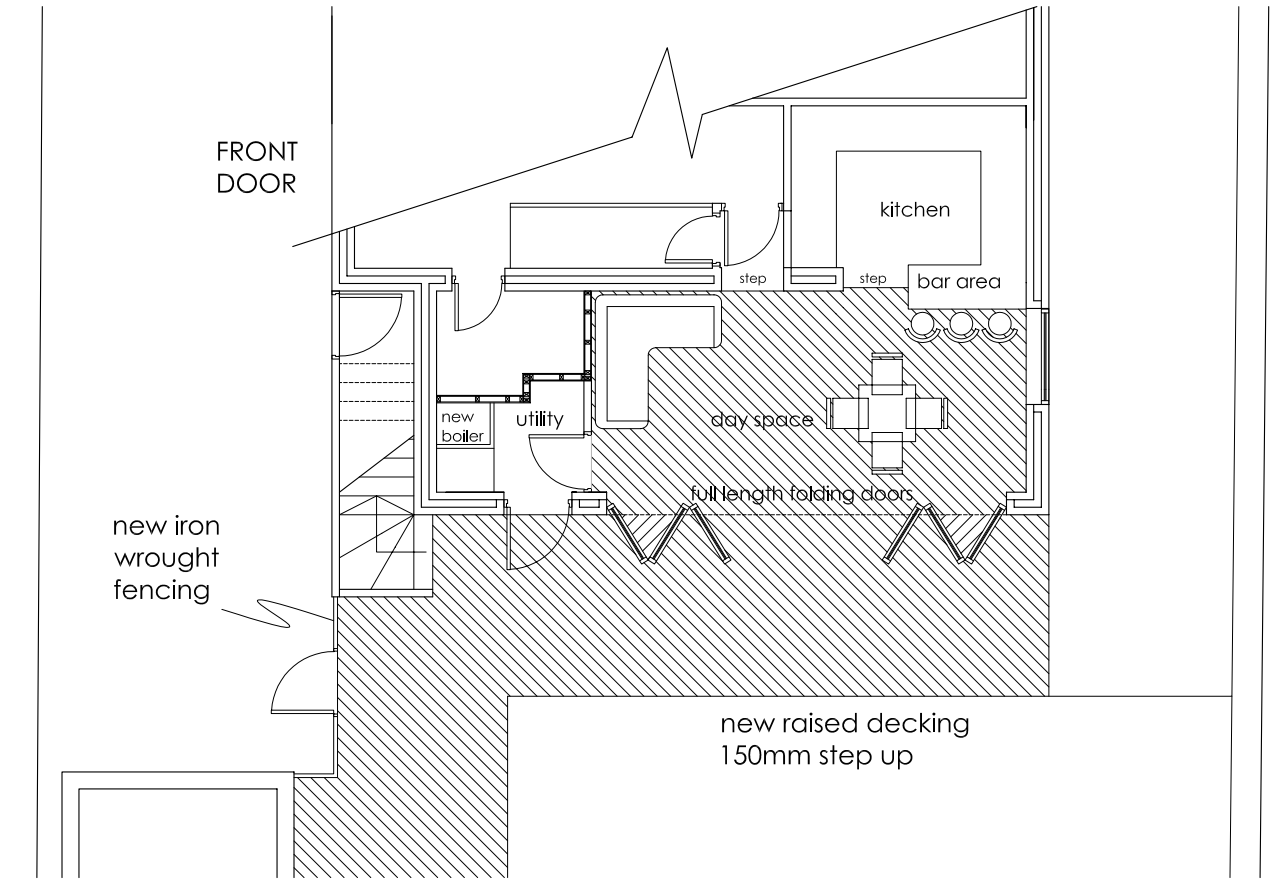

Proposed Floor Plan

Rev	Description	Date	By
A	decking, stairs and terrace door altered	07-05-09	TK

25 Albion Grove, Sale. Manchester. M33 7TJ

T: 07737 299 113 **E:** tomkelly860@btinternet.com

MR SUNIL MEHTA

22 WESTHOLME ROAD, DIDSBURY. M20 3QN

PROPOSED PLAN AND ELEVATIONS

Drawing Number	Rev	Scale:	@	Date:
522 - P03	A	1:100	A3	16-04-09
		Drawn by: TK		Checked By: TK

Pr	Preliminary		C	Contract
F	Feasability		Cn	Construction
P	Planning	■	As	As Built
T	Tender		Other	-

0 1m 2m

Scale 1:100

K:\522-Sunil\drawings\proposed.dwg