

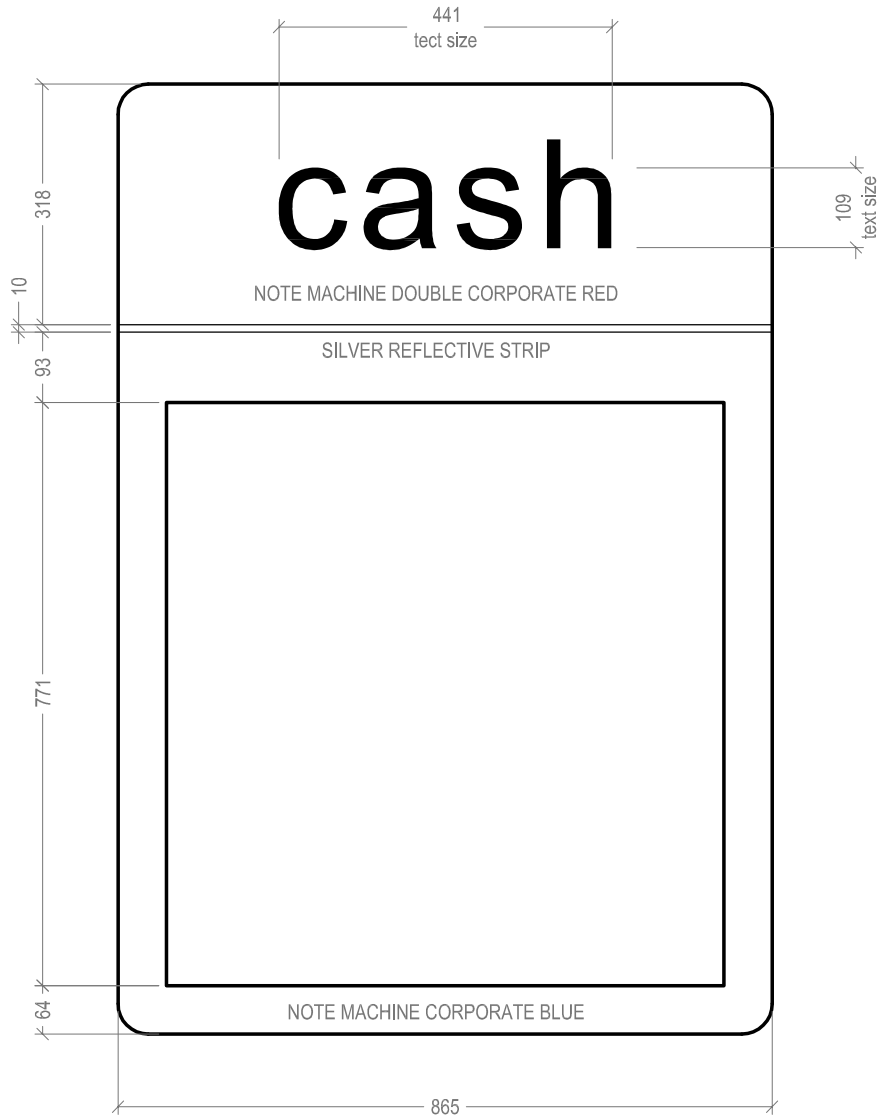



FRONT ELEVATION
Scale 1:10

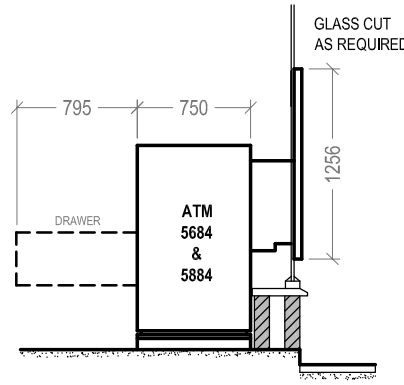

TYPICAL SECTION
(THROUGH GLASS INSTALLATION)
Scale 1:50

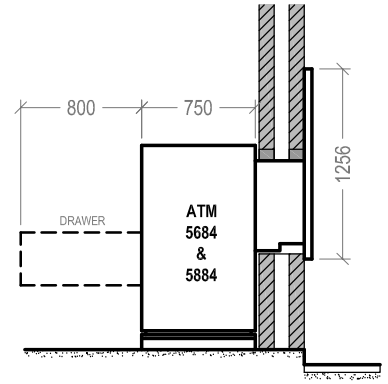

TYPICAL SECTION
(THROUGH MASONRY CAVITY WALL INSTALLATION)
Scale 1:50

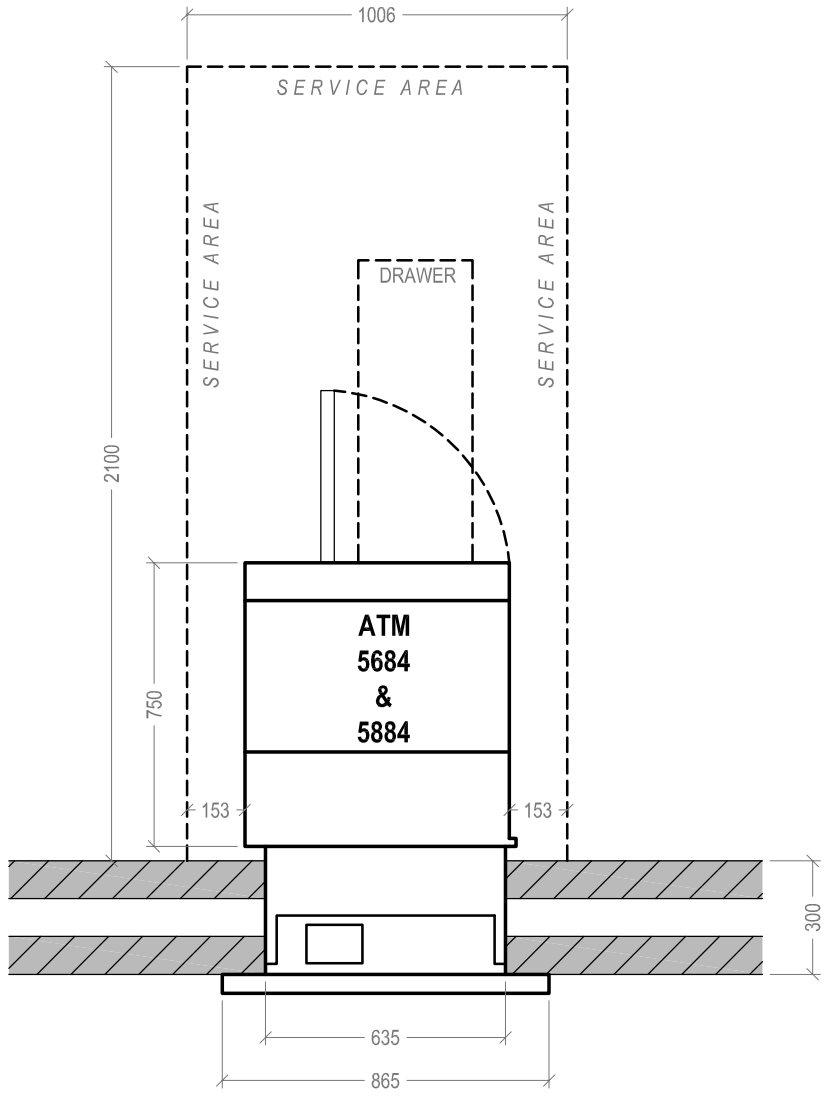

TYPICAL PLAN
(ATM SHOWN THROUGH MASONRY CAVITY WALL)
Scale 1:20

NOTE MACHINE

KEY:

1. Illuminated sign advertising cash in REd with white text.
2. Ambient Lighting around ATM to be 200 lux (min.)
3. Backlit Screen
4. ATM keypad 'Key 5' height 900mm (max.) from external ground level.
5. Ticket Dispenser to be approx. 1000mm



Date:	Comments:

GENERAL NOTES:

1) All dimensions in millimeters unless otherwise stated.

Project:

ATM 5684 & 5884

Drawing Title:

]TYPICAL DETAILS

Ref:	Date:	Rev:
NM-ST-02	Dec 2012	
Scale:	**Paper:**	**Date Rev:**
As Shown	A3	