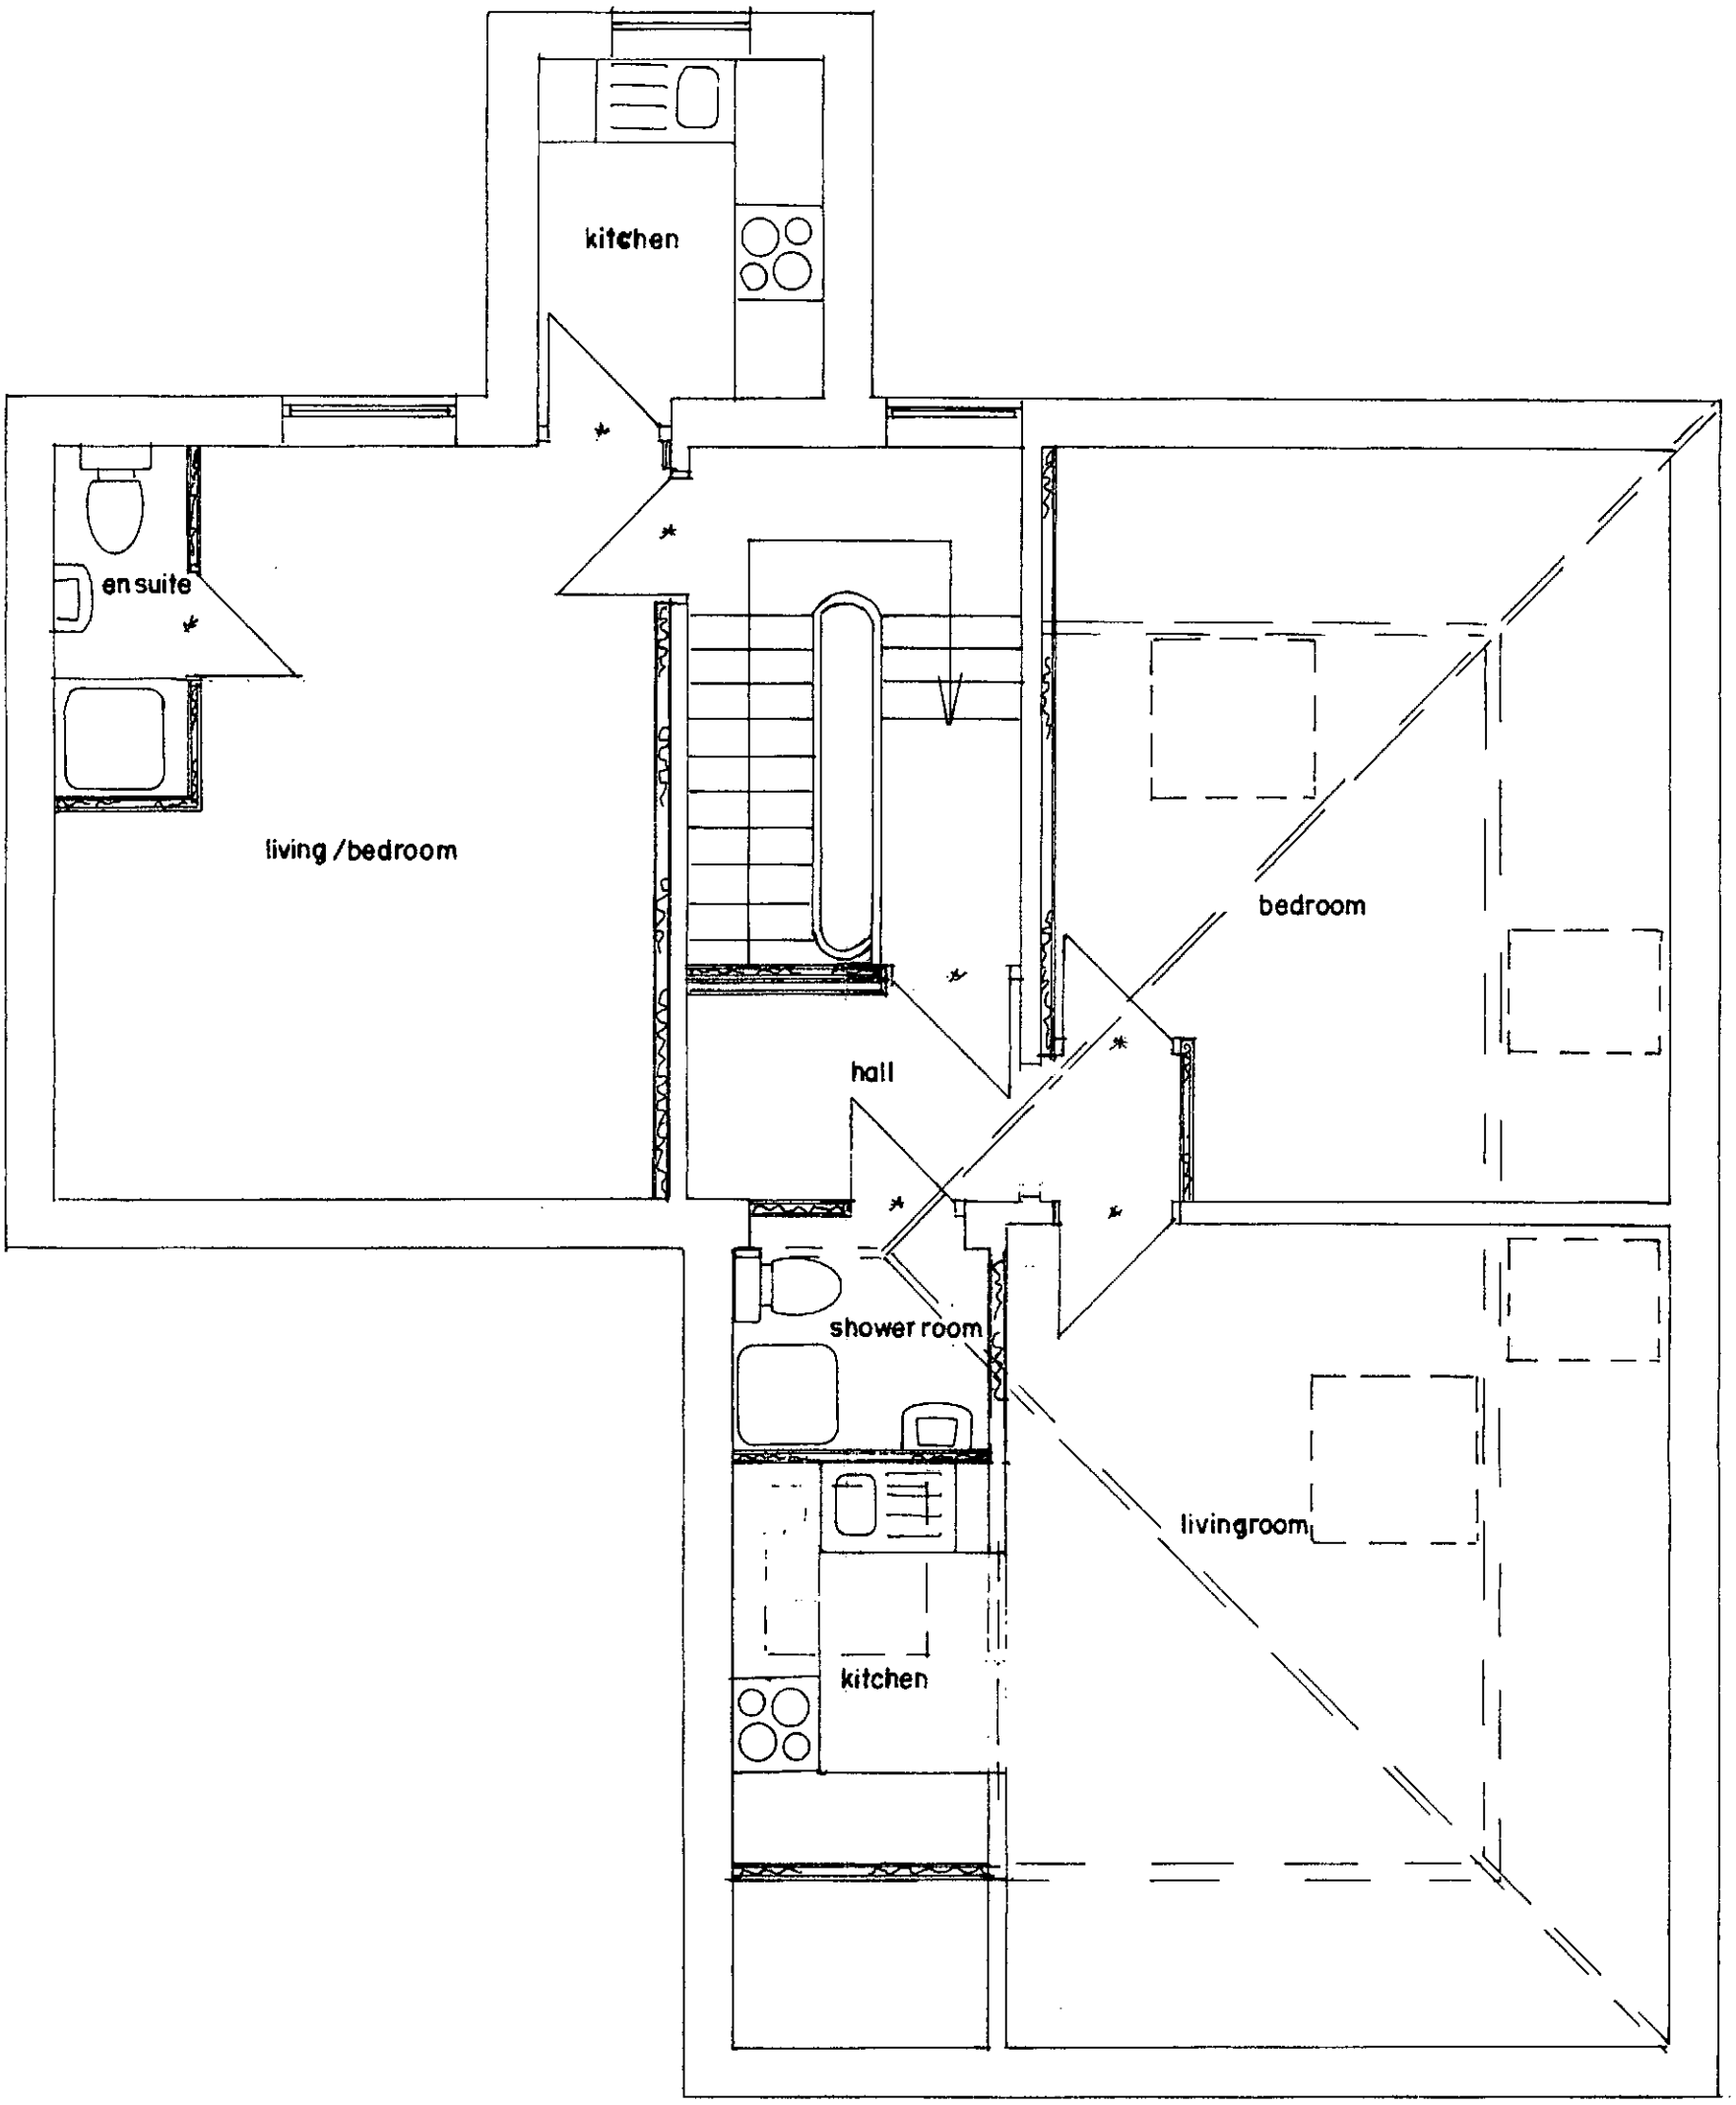

SECOND FLOOR PLAN

BUILDING DESIGN SERVICES
M. FAROOQ
6 Stock Close, Shawclough, Rochdale OL12 6BB
Tel: - 01706 712231 Mob: - 07967605763

RETROSPECTIVE APPLICATION FOR THE CHANGE OF USE FROM 1 DWELLING TO __ SELF CONTAINED FLATS AT 94 BIRCH LANE LONGSIGHT MANCHESTER M13 0WN

For: Mr M. **FAROOQ**

Plan Scale 1:50

972/4

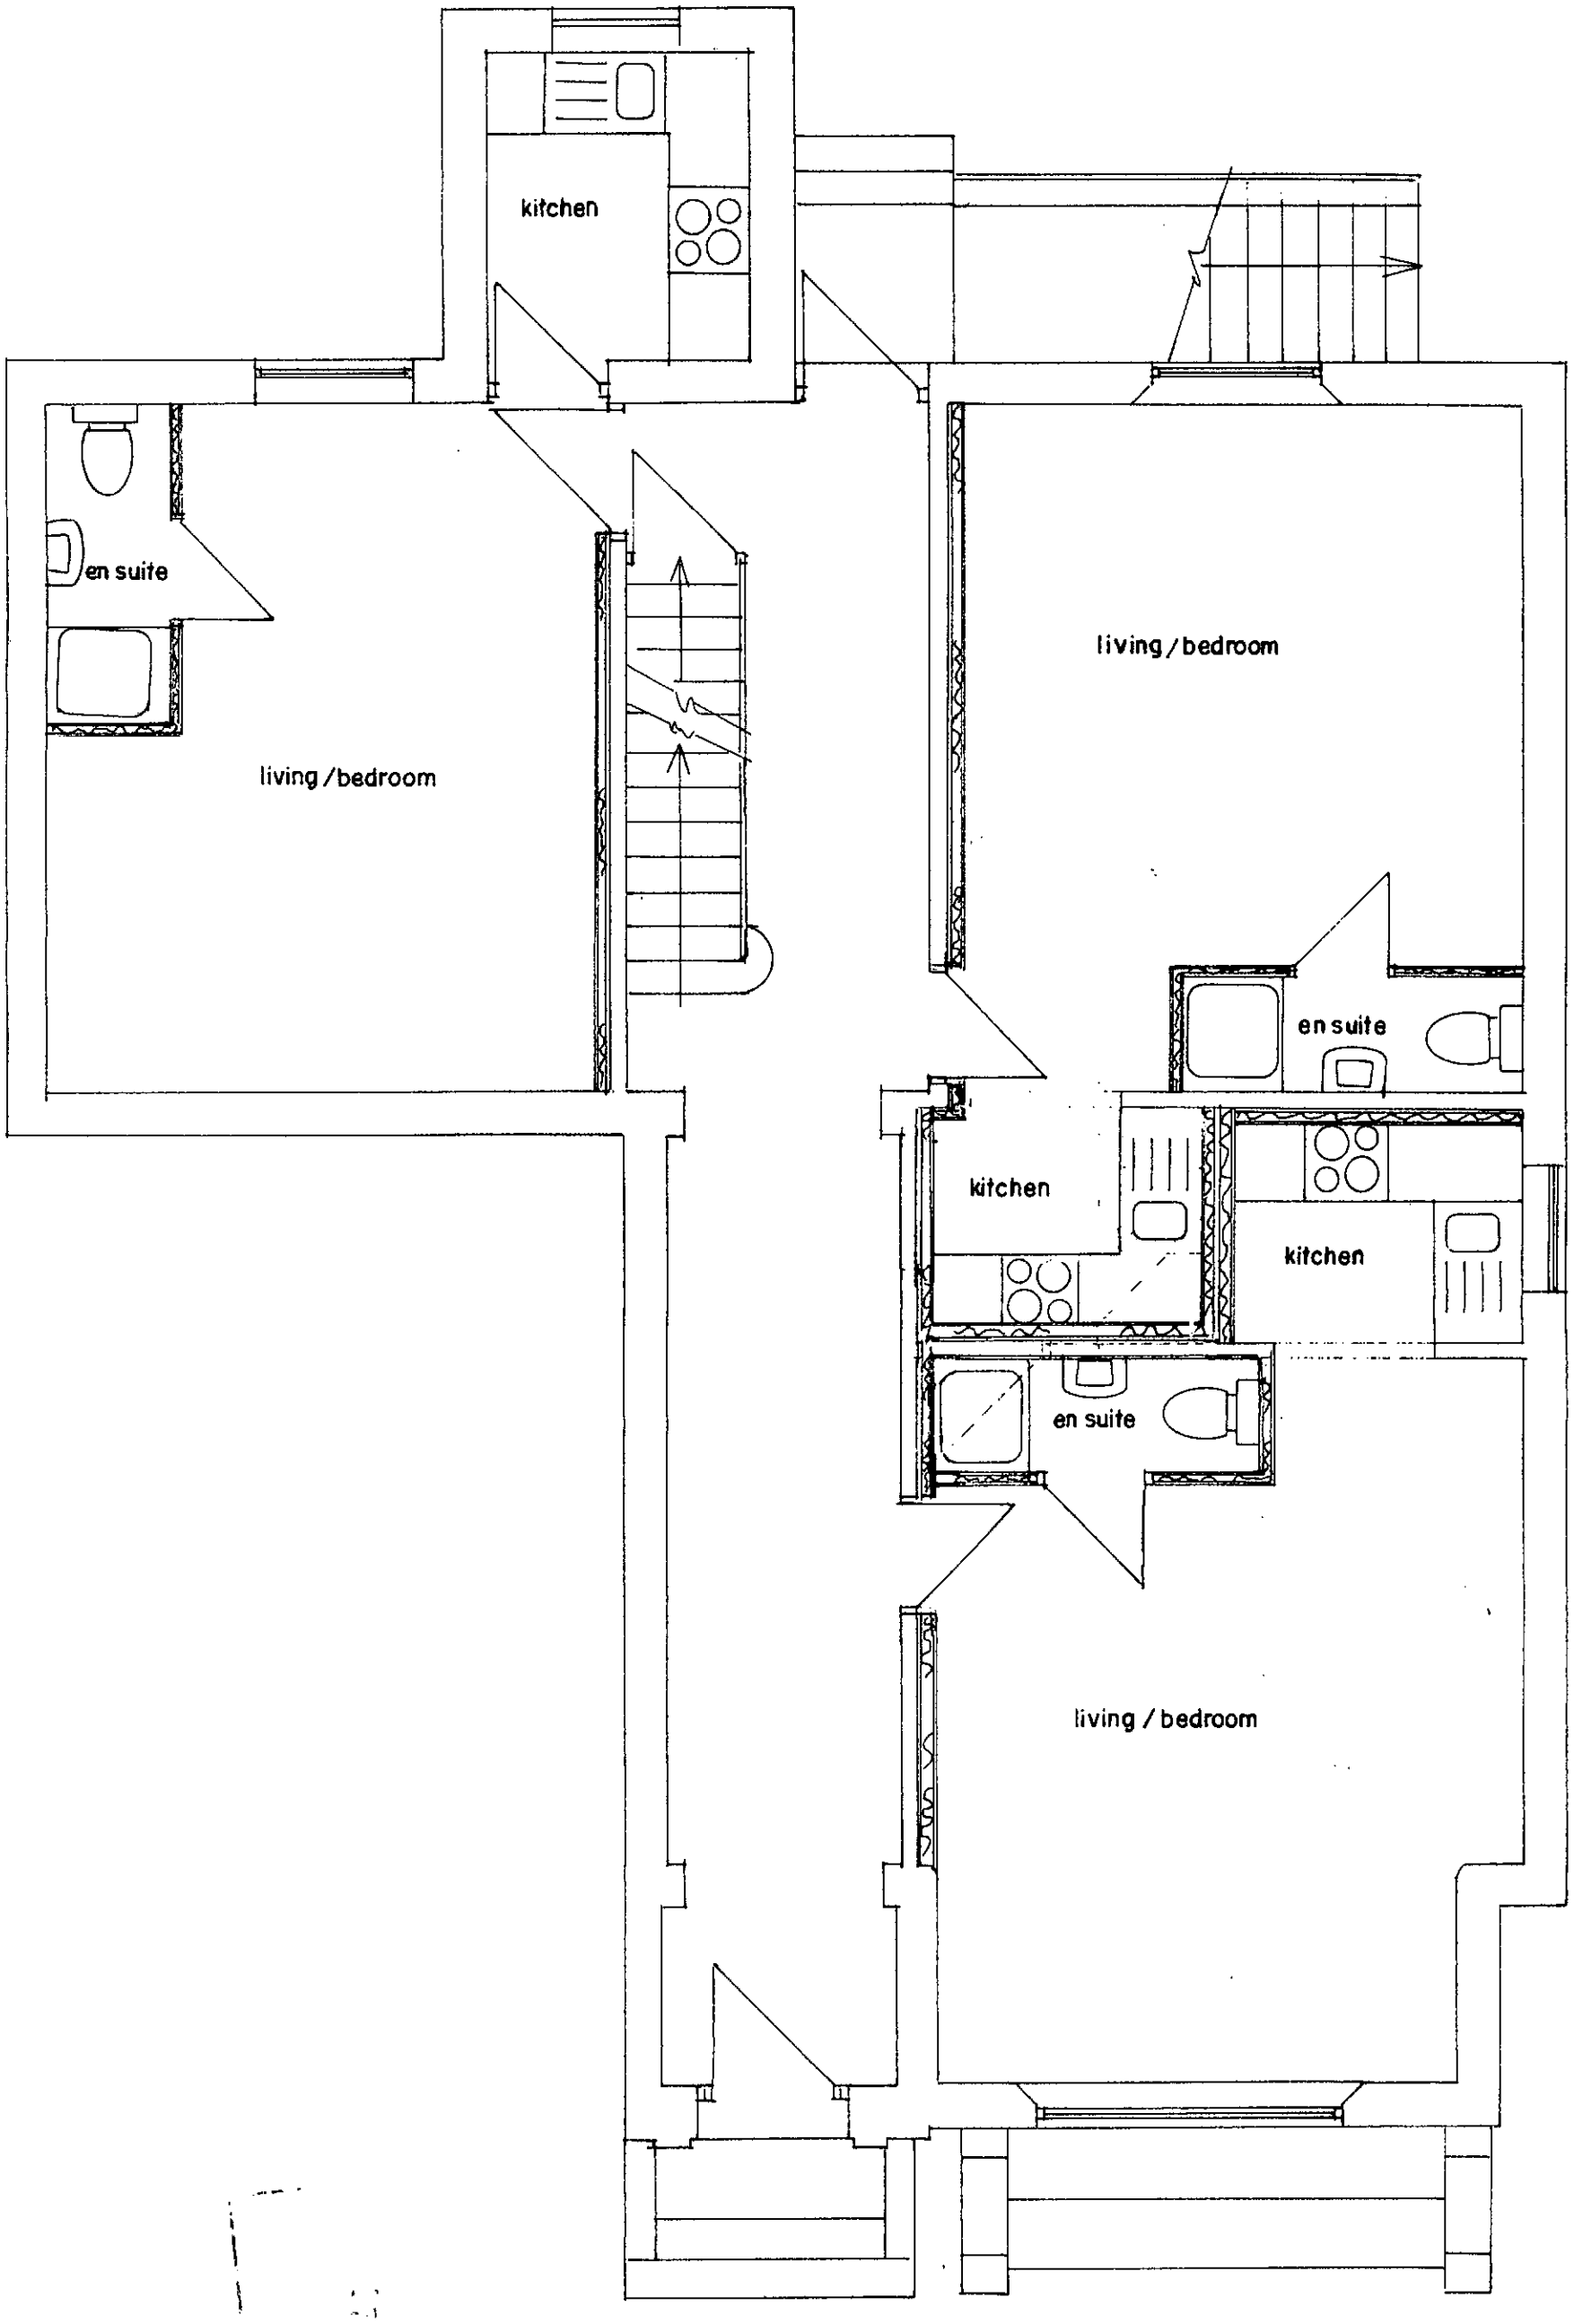

GROUND FLOOR PLAN

BUILDING DESIGN SERVICES
M. FAROOQ
6 Stock Close, Shawclough, Rochdale OL12 6BB
Tel: - 01706 712231 Mob: - 07967605763

RETROSPECTIVE APPLICATION FOR THE CHANGE OF USE FROM 1 DWELLING TO __ SELF CONTAINED FLATS AT 94 BIRCH LANE LONGSIGHT MANCHESTER M13 0WN

For: Mr M. **FAROOQ**

Plan Scale 1:50

972/3

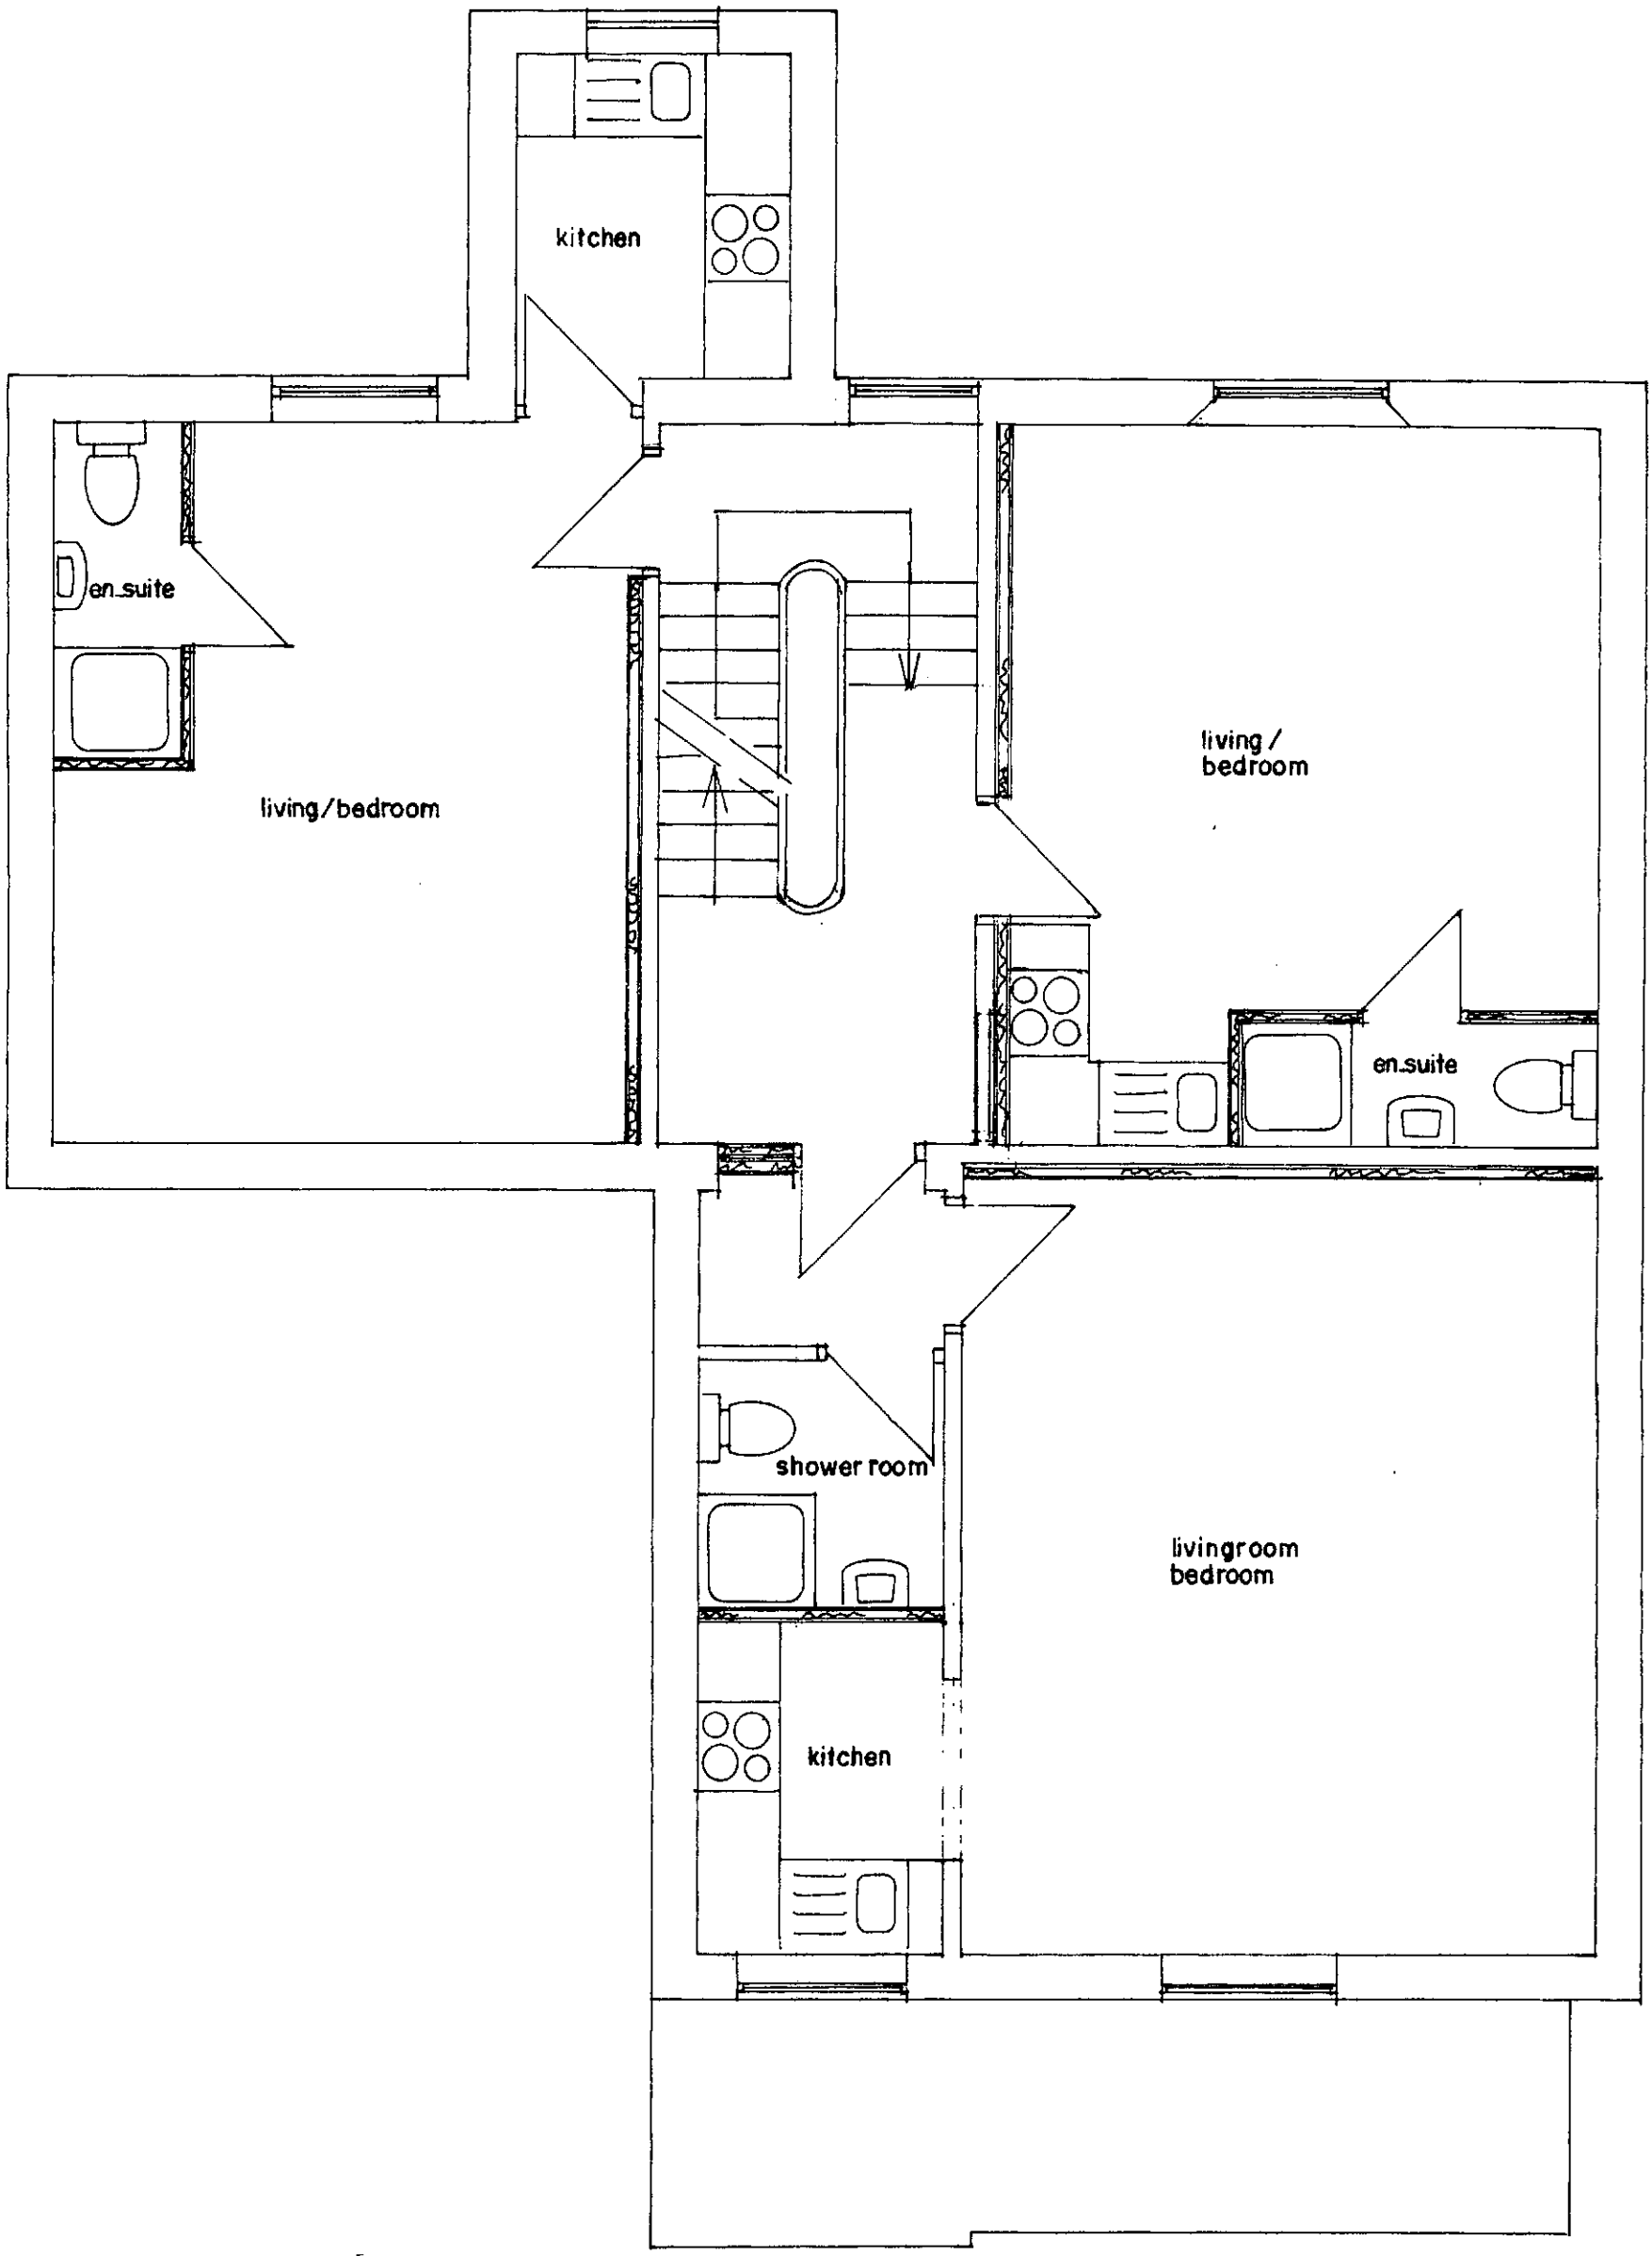

FIRST FLOOR PLAN
(PROPOSED)

BUILDING DESIGN SERVICES
M. FAROOQ
6 Stock Close, Shawclough, Rochdale OL12 6BB
Tel: - 01706 712231 Mob: - 07967605763

RETROSPECTIVE APPLICATION FOR THE CHANGE OF USE FROM 1 DWELLING TO 8 SELF CONTAINED FLATS AT 94 BIRCH LANE LONGSIGHT MANCHESTER M13 0WN

For: Mr M. **FAROOQ**

Plan Scale 1:50

972/5