

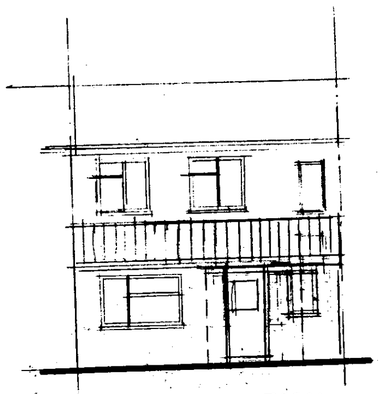



FRONT ELEVATION

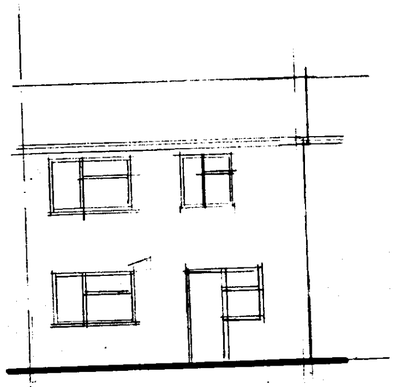

REAR ELEVATION

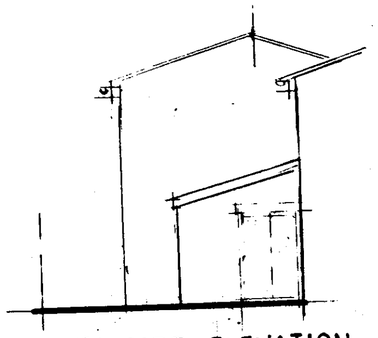

SIDE ELEVATION

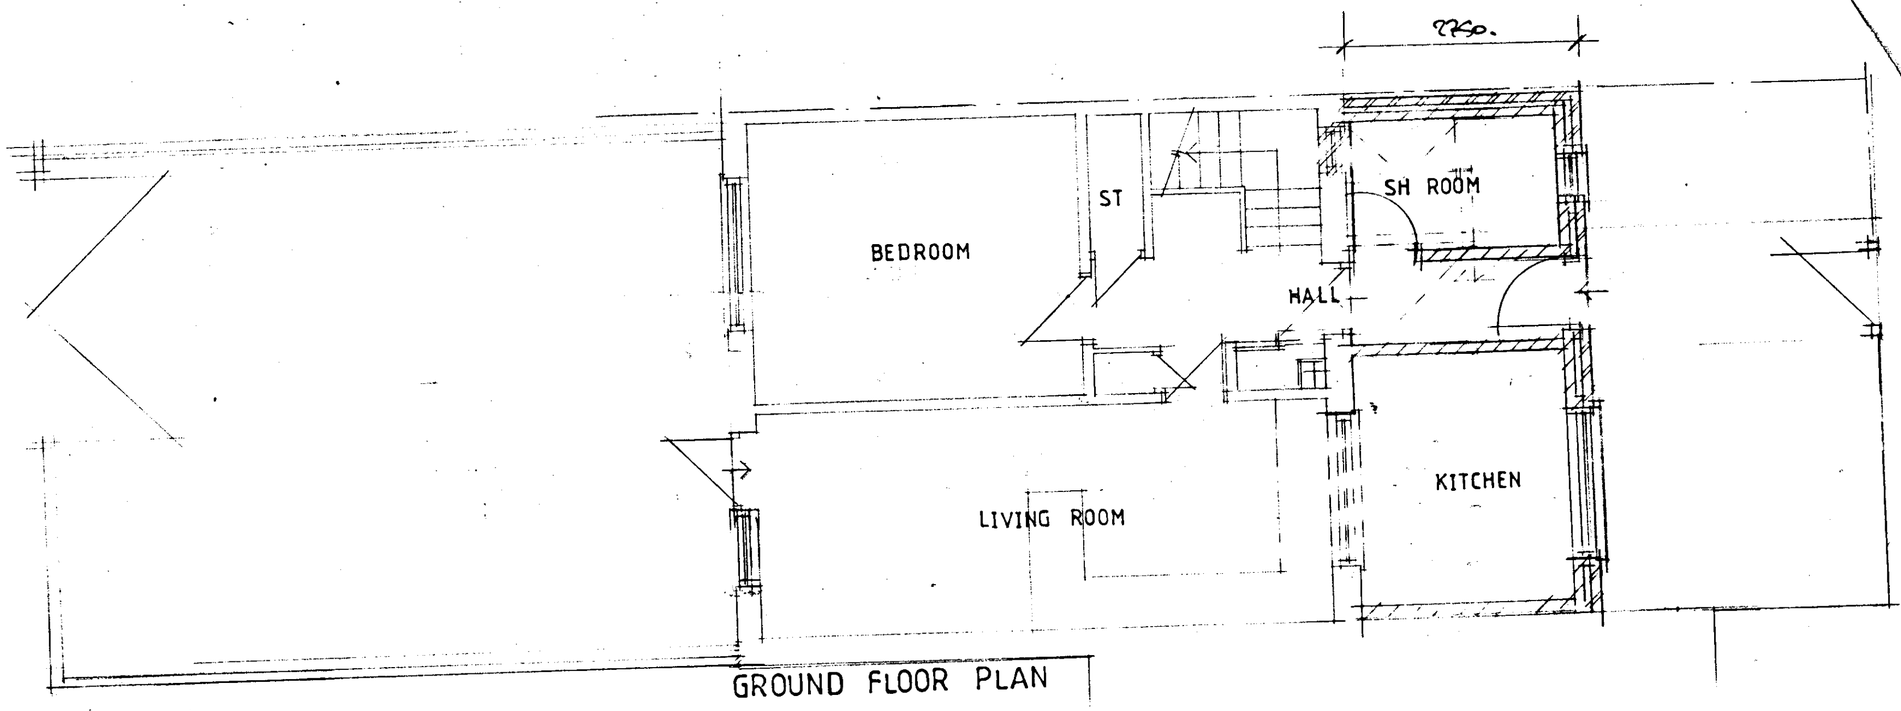

GROUND FLOOR PLAN

PLANNING AND BUILDING CONTROL
16 AUG 2013

CLIENT
MRS S AHMAD
12 SOUTHERNBY CLOSE
LONGSIGHT M13 0WX

JOB TITLE
PROPOSED SINGLE STOREY EXTENSIONS

DRG. TITLE
PLAN AND ELEVATIONS AS PROPOSED

stephen
ORMESHER

architectural & interior design

Station House
Adams Hill
Knutsford
Cheshire WA16 6DN

telephone : 01565 652275
fax : 01565 750501

ISSUE	ORIGINAL	1	2	3	4	5	6	7
REVISION		A						
DATE		AUG 13						
DRAWN		AHO						
CHECKED								
APPROVED								

SCALE 1:50 & 1:100 at A1

DRAWING NUMBER S0155/13/02^A

M 512650 R