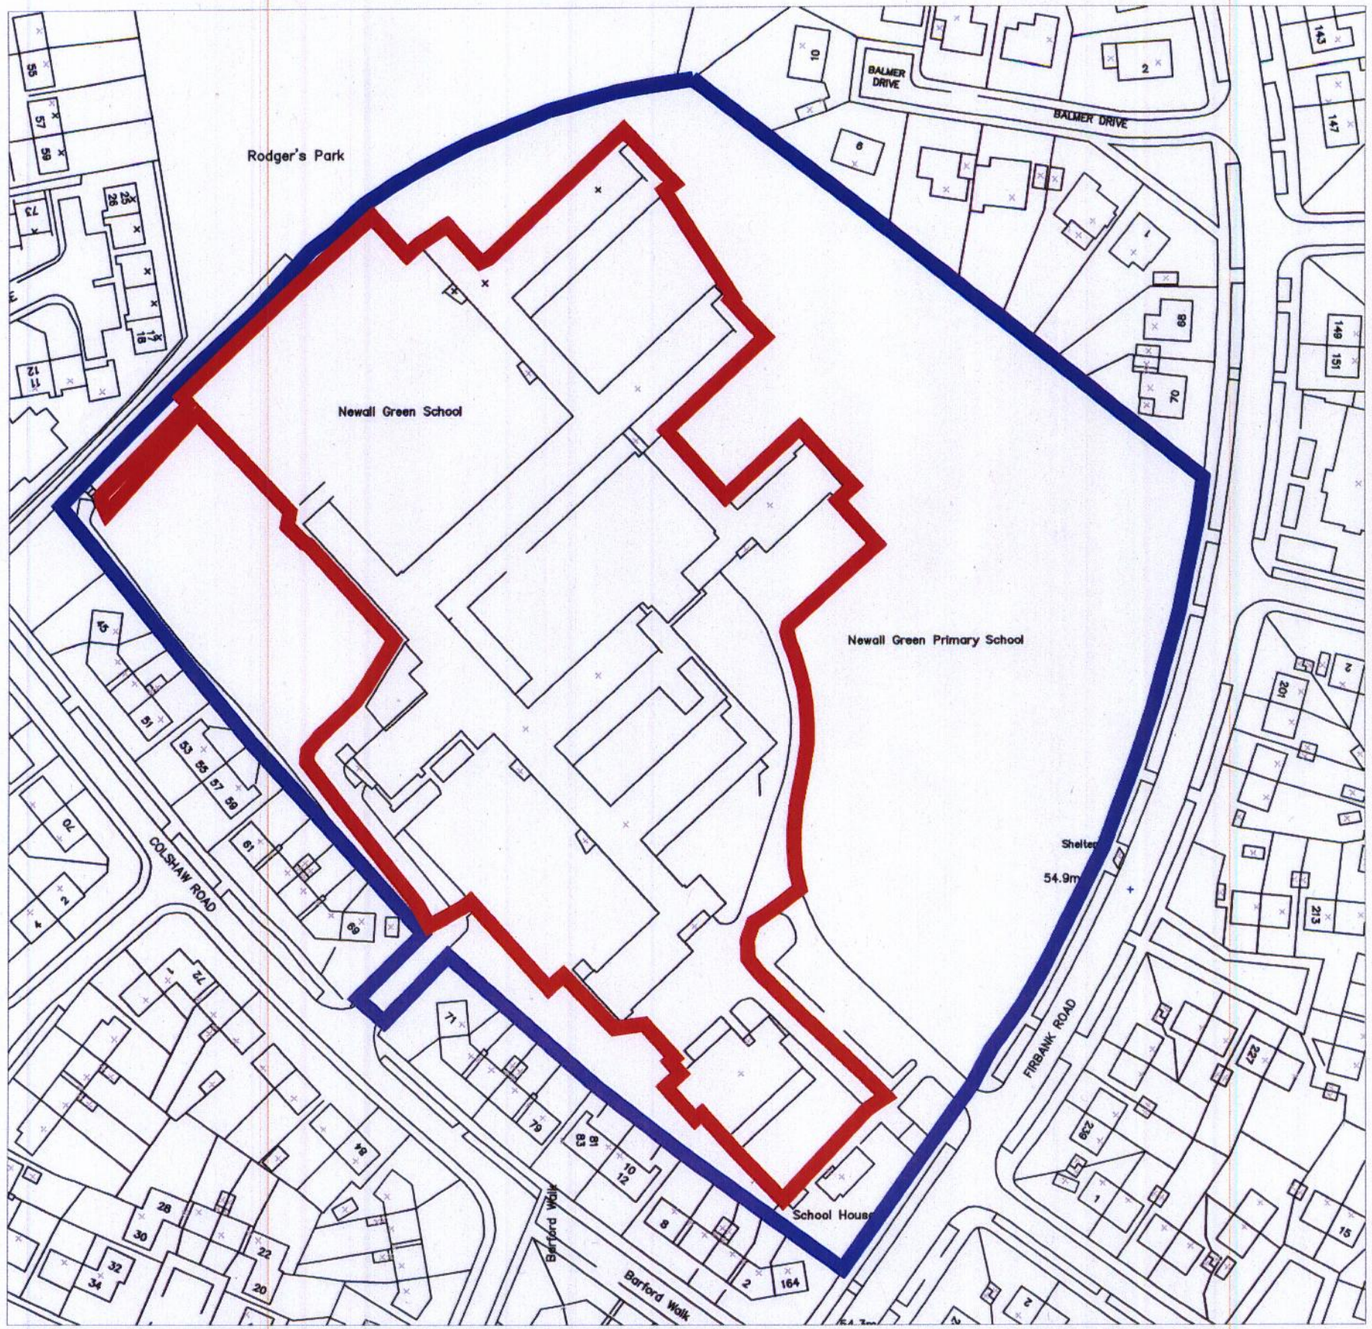

Newall Green Primary School

Firbank Road
Wythenshawe
Manchester
M23 2YH

Scale 1:1250 @ A3

Based upon the Ordnance Survey mapping with the permission of the Controller of Her Majesty's Stationery Office (c) Crown copyright. Unauthorised reproduction infringes Crown copyright and may lead to prosecution or civil proceedings.

Manchester City Council No. LA076236

Rev	Description	Date	By	Checked
A	Site boundary changed to blue and school building boundary in red.	05/11/09	MJ	

KENSTRAL DEVELOPMENTS LTD
CHARTERED BUILDING SURVEYORS & ACCESS CONSULTANTS
10 The Bryceway
West Derby
Liverpool
L12 3HJ
Tel: 0151 228 8800
Fax: 0151 228 8808

This drawing is copyright. DO NOT SCALE from this drawing.
The contractor and any subcontractor shall verify ALL dimensions on site prior to making shop drawings or commencing manufacture.

JOB TITLE				
Newall Green Primary School				
DRAWING TITLE				
OS Site Plan				
COMPUTER FILE	DATE	SCALE	DRAWN	CHECKED
EDUCATION	SEP 09	1:1250	MJ	MJ
JOB NUMBER	DRAWING NO.			REVISION
ED 36865	103			A