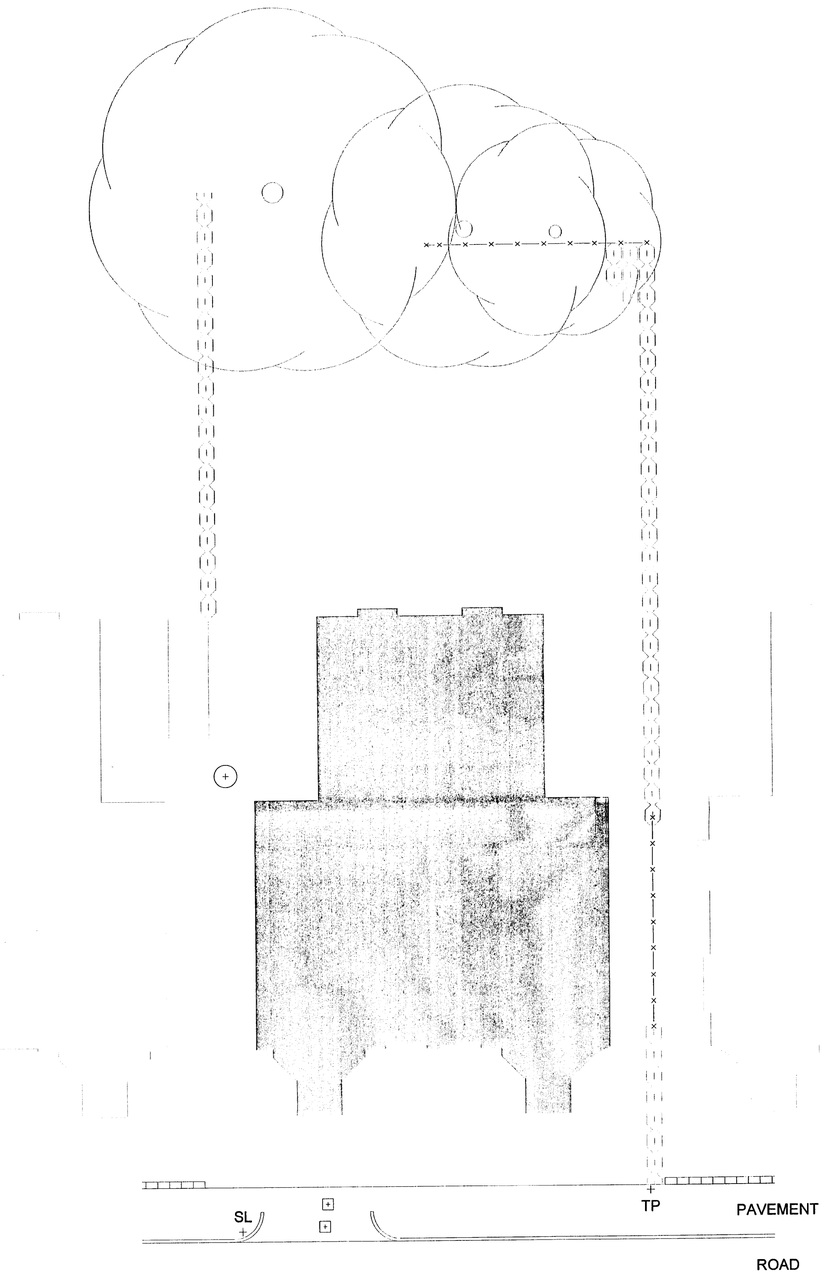


SITE PLAN - SCALE 1:200

LEGEND

- Tree
- Hedge
- Fence
- Wall
- Building
- Services
- TP — Telegraph Pole
- SL — Street Light

19 JUN 2008

AMENDMENTS				DATE
	M			

JOB

PROPOSED RESIDENTIAL DEVELOPMENT
26-28 CENTRAL ROAD
WITHINGTON

CLIENT

NABEEL MUSSARAT

SUBJECT

EXISTING SITE PLAN

DRAWN	J. RENSHAW	DATE	09.05.08
CHECKED		SCALE	1:100
APPROVED			

HOWARD & SEDDON A.R.I.B.A.
CHARTERED ARCHITECTS
64 WASHWAY ROAD.
SALE. CHESHIRE M33 7RE.
TEL No. 0161 - 973 8296
FAX No. 0161 - 962 3485
e-mail : admin@howardandseddon.co.uk

JOB No.	DRG No.	AMENDMENT
7557	103	A